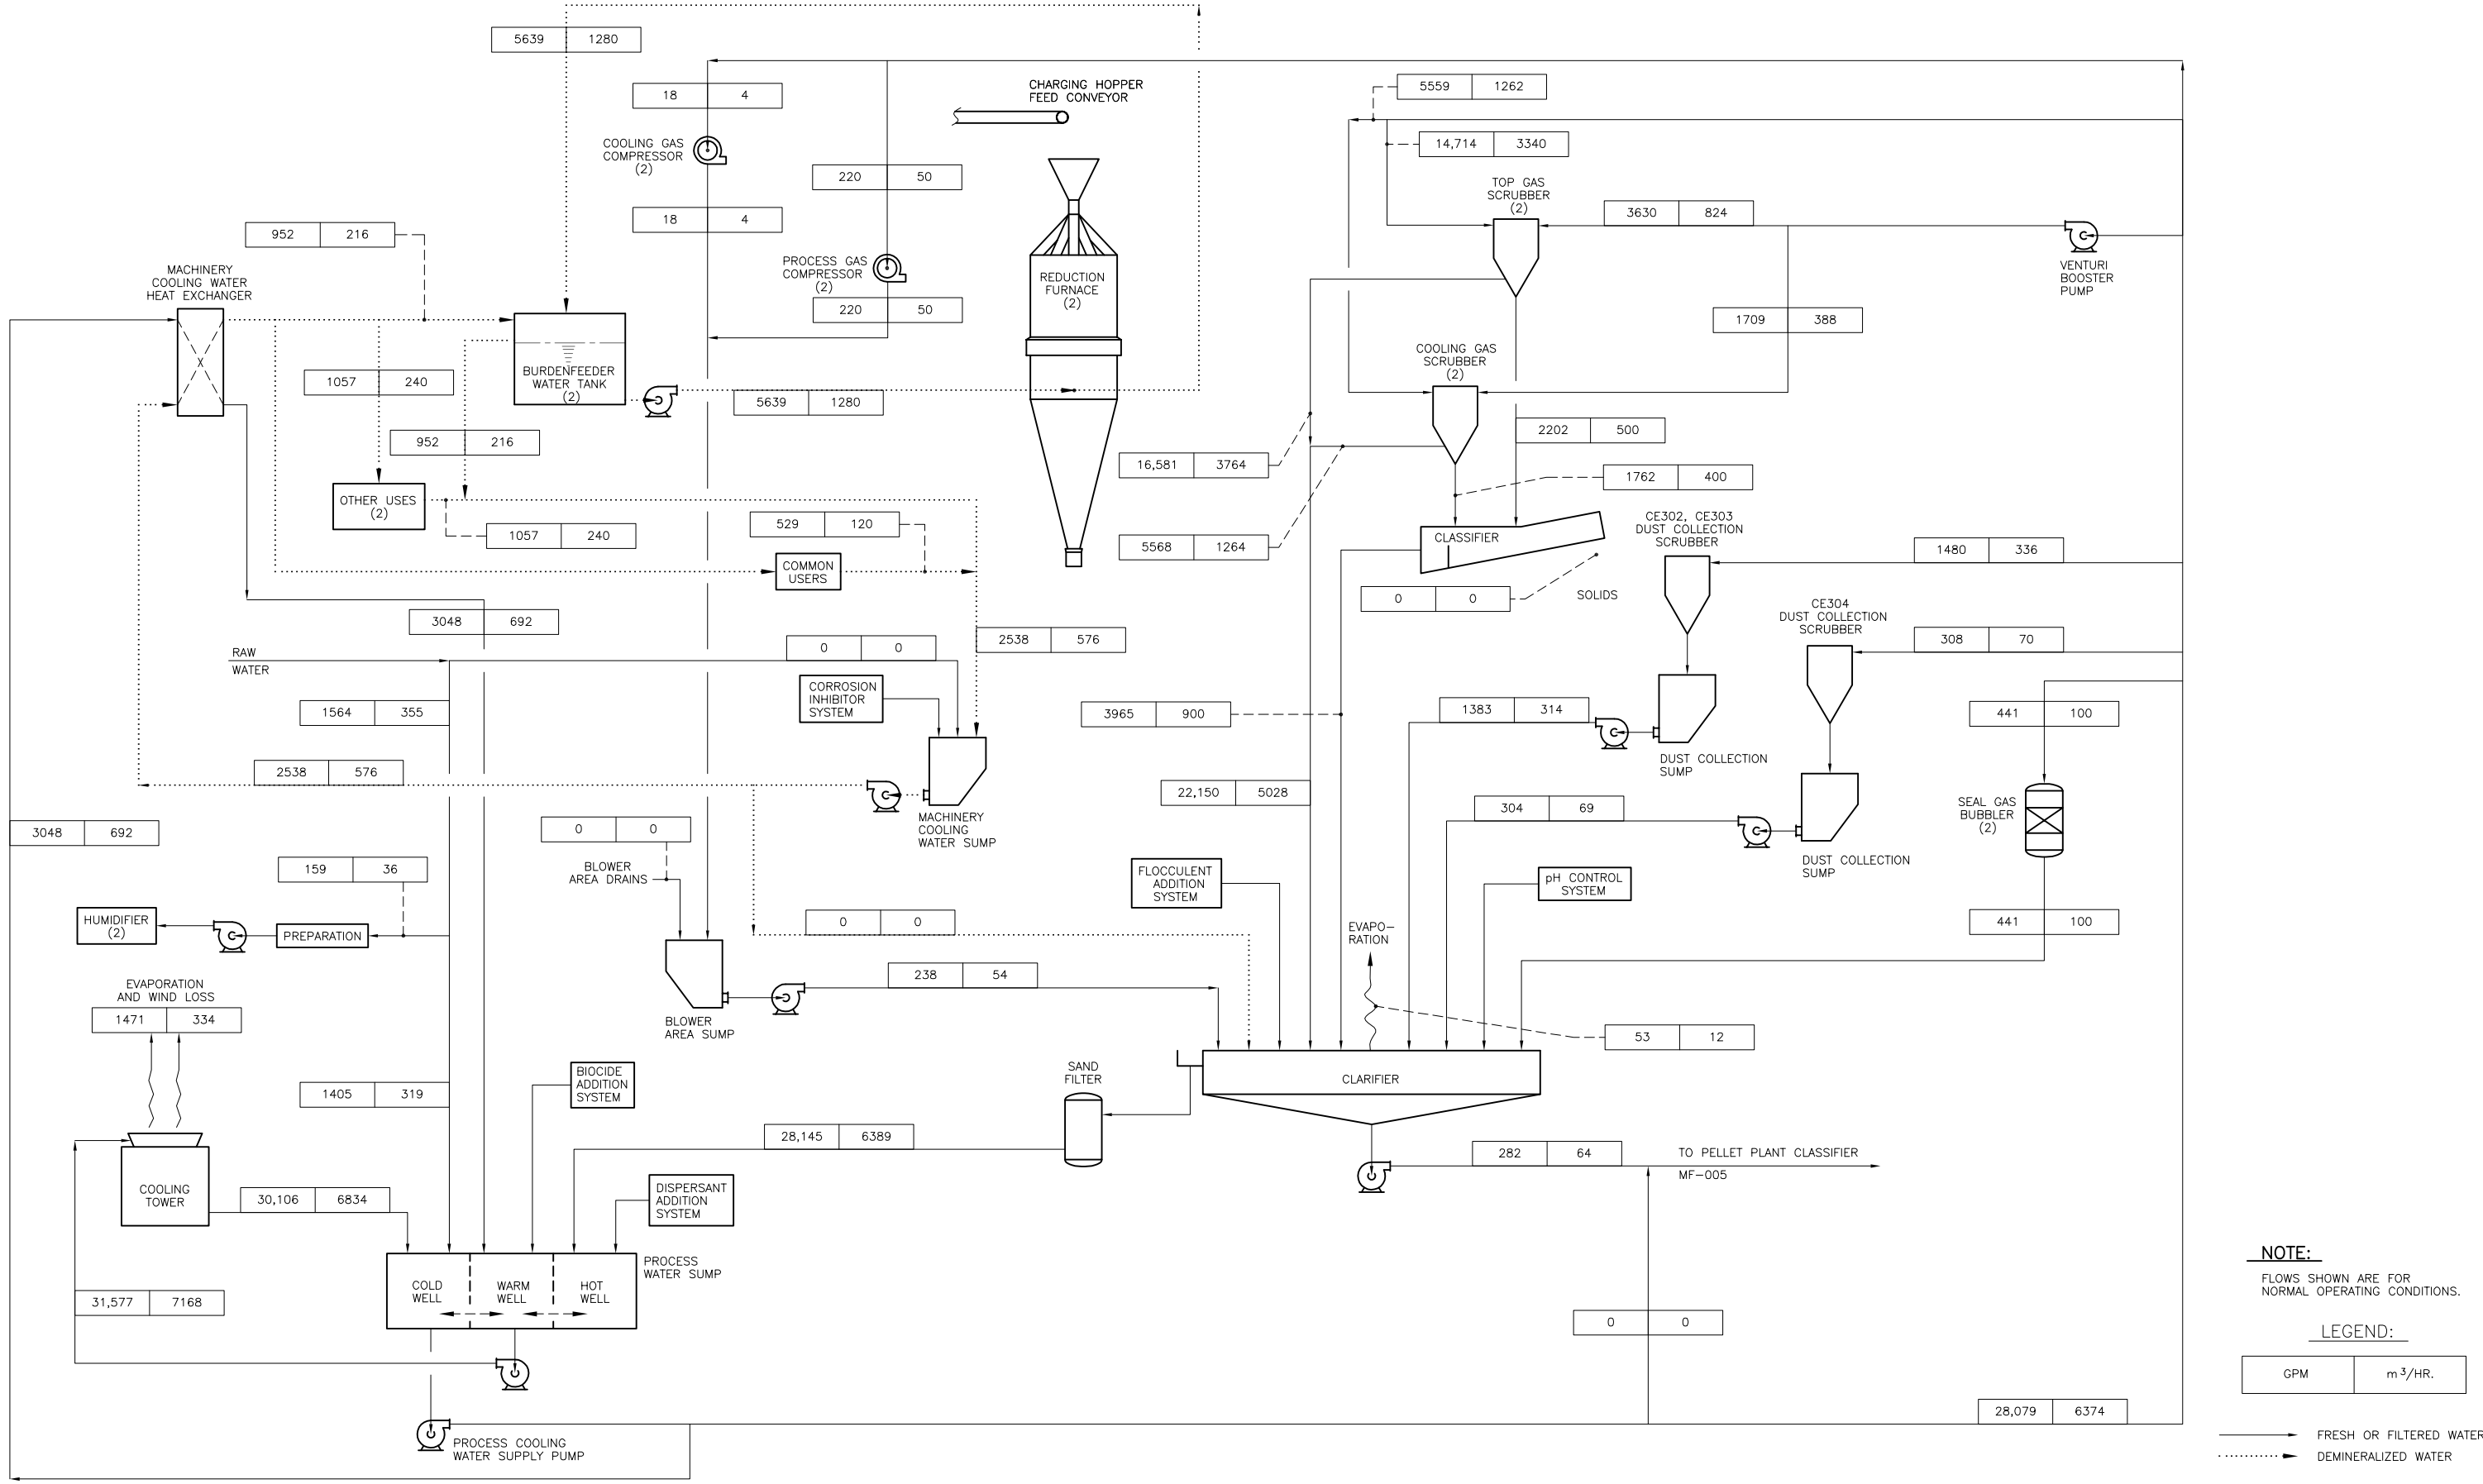

NO.	BY	CHK.	APP.	DATE	REVISION DESCRIPTION

I HEREBY CERTIFY THAT THIS PLAN WAS PREPARED BY ME OR UNDER MY DIRECT SUPERVISION AND THAT I AM A DULY REGISTERED PROFESSIONAL ENGINEER UNDER THE LAWS OF THE STATE OF MINNESOTA.

DATE _____ REG. NO. _____

CLIENT
BID
CONSTRUCTION

RELEASED TO/FOR

A	B	C	0	1	2	3

DATE RELEASED

BARR

Corporate Headquarters:
Minneapolis, Minnesota
Ph: 1-800-632-2277

Project Office:
BARR ENGINEERING CO.
555 WEST 27TH STREET
HIBBING, MN 55746

Ph: 1-800-225-1966
Fax: (218) 262-3460
www.barr.com

Scale	NONE
Date	2/10/05
Drawn	JDPetrick
Checked	
Designed	
Approved	

MINNESOTA STEEL INDUSTRIES
HIBBING, MINNESOTA

IRON ORE PROCESSING PLANT
NASHWAUK, MINNESOTA

WATER USE FLOW SHEET
DRI PLANT

BARR PROJECT No. 23/31-286-E002
CLIENT PROJECT No. FIGURE NO. 13-3
DWG. No. MF-006
REV. No. A