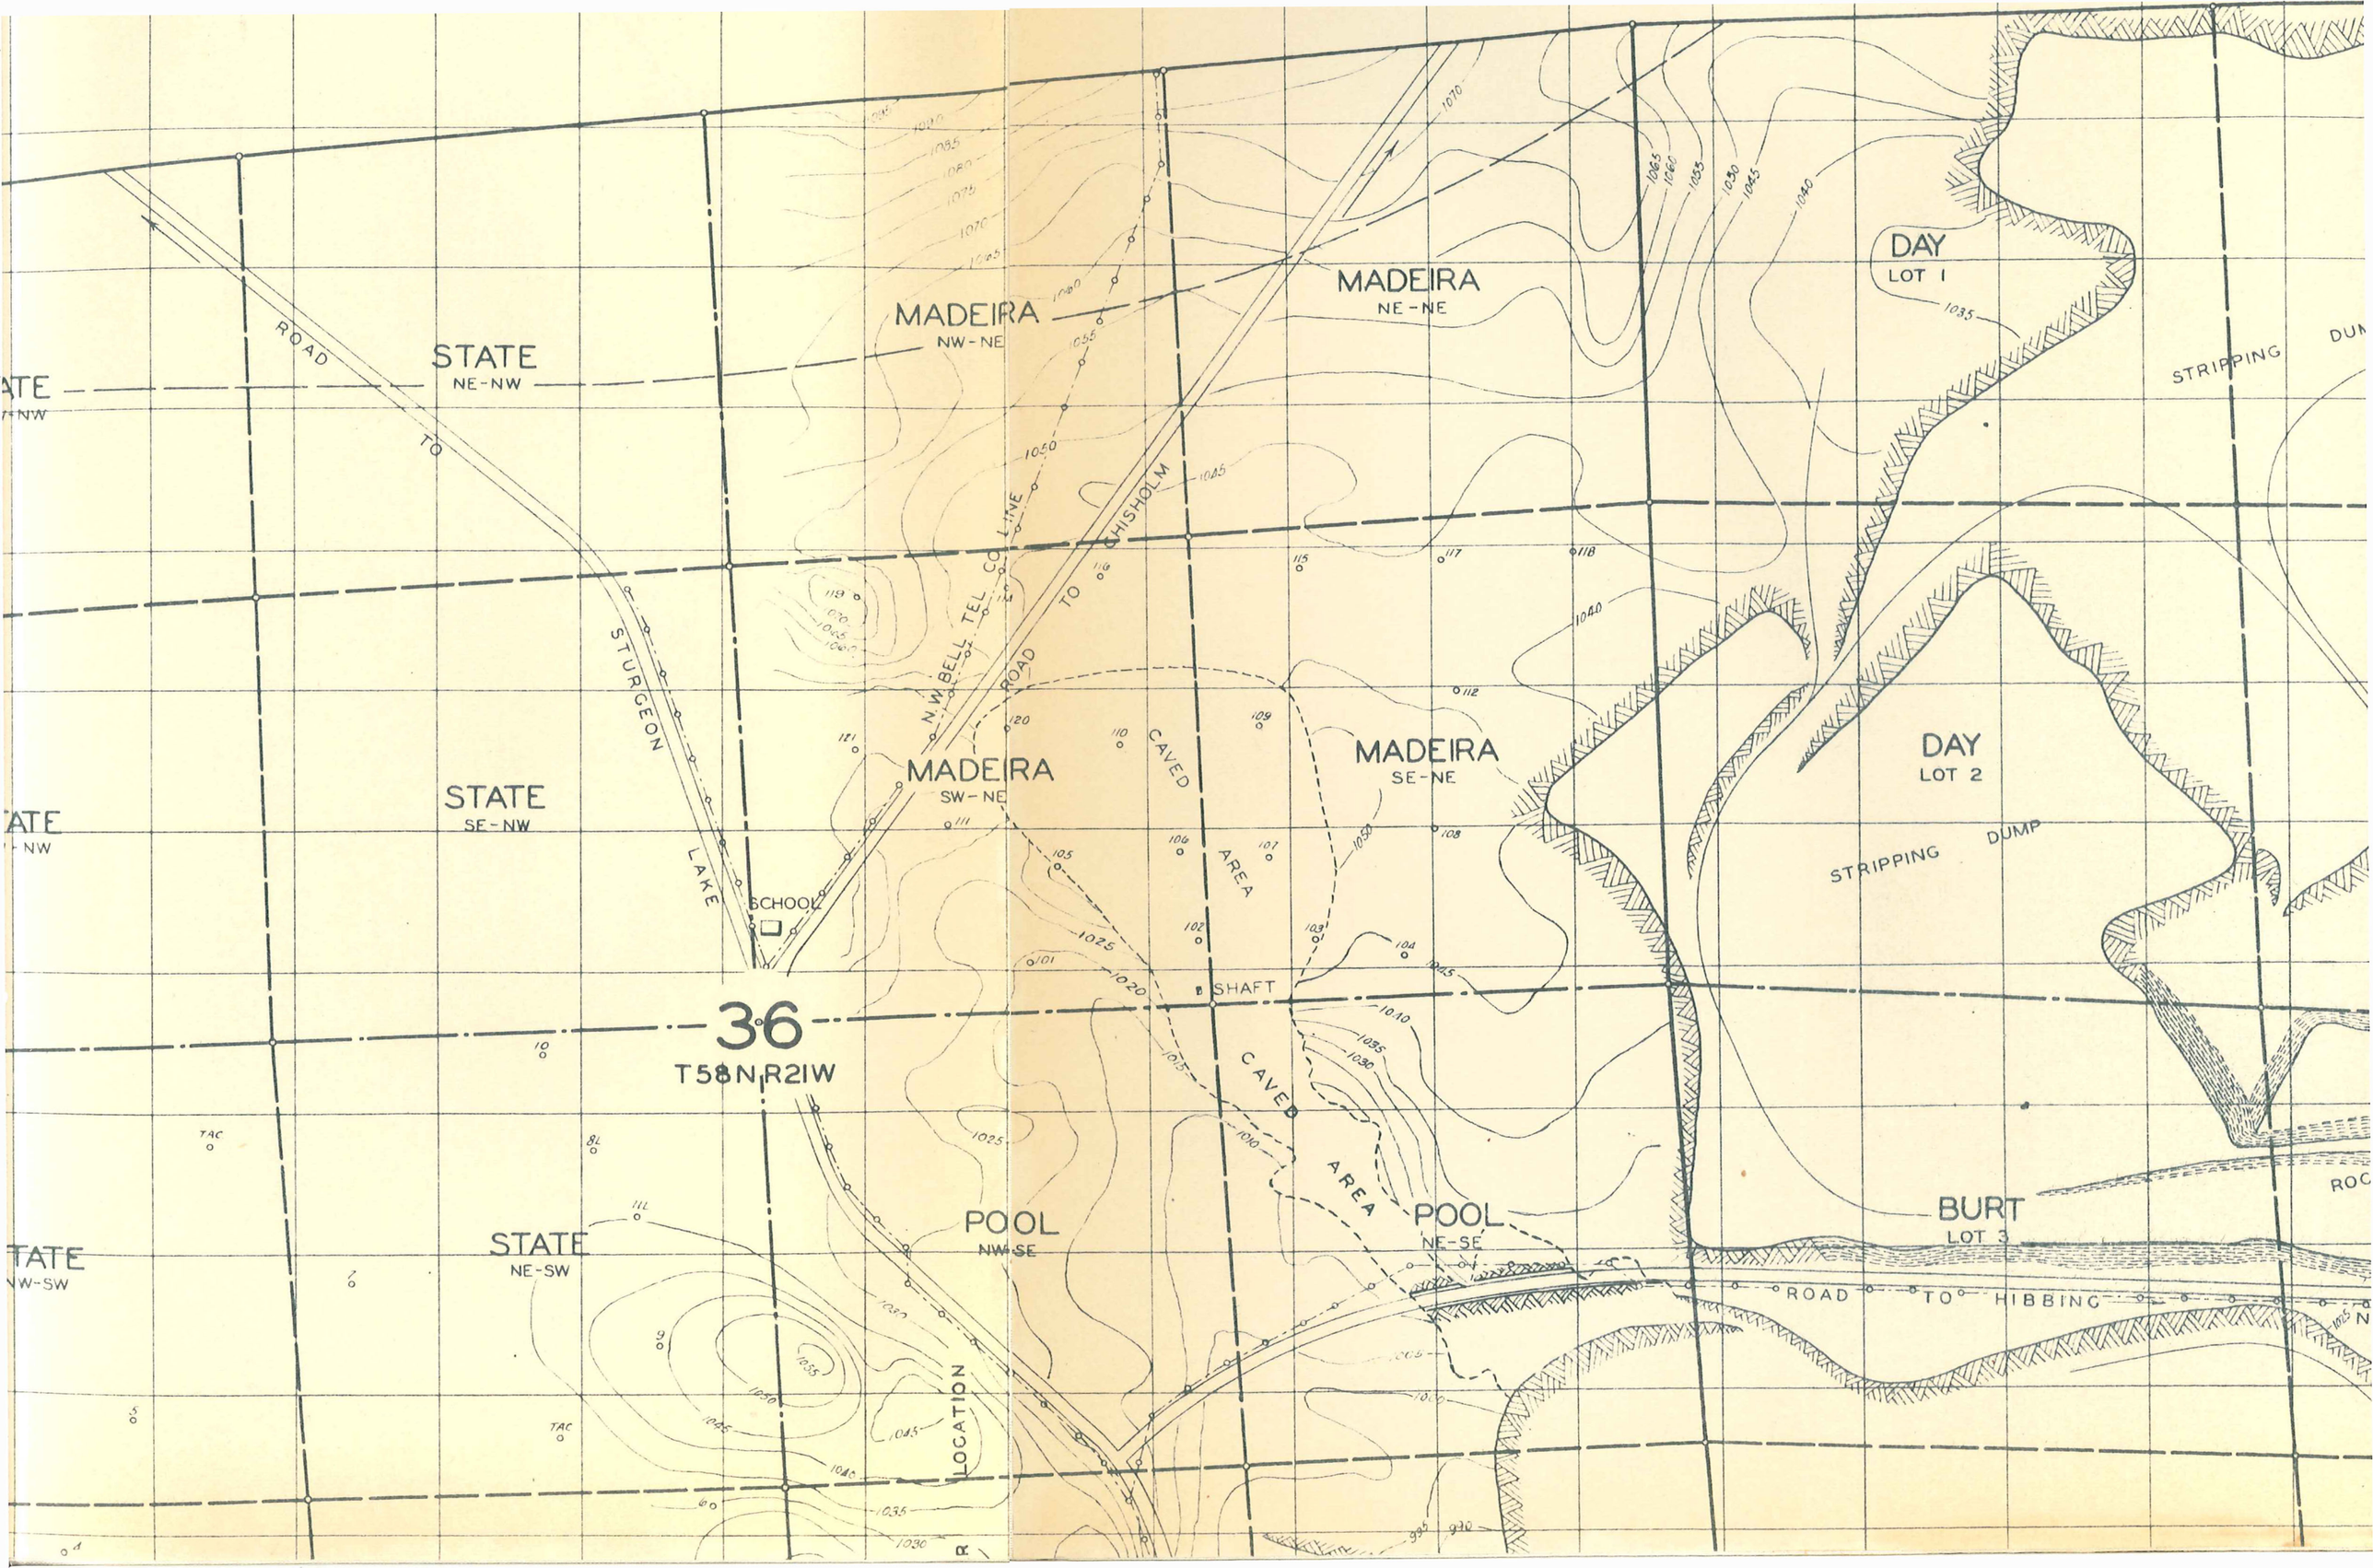
STATE
NE-NW
ROAD TO
STURGEON LAKE
SCHOOL
STATE
SE-NW
STATE
NE-SW
STATE
NW-SW
MADEIRA
NW-NE
MADEIRA
NE-NE
MADEIRA
SW-NE
MADEIRA
SE-NE
N.W. BELL TEL. CO. LINE
ROAD TO CHISHOLM
CAVED AREA
SHAFT
36
T58N R21W
POOL
NW-SE
POOL
NE-SE
LOCATION
DAY
LOT 1
DAY
LOT 2
STRIPPING DUMP
BURT
LOT 3
ROAD TO HIBBING

STATE OF MINNESOTA
AUDITOR'S DEPARTMENT
MADERIA MINE
CONTRACT № 558
NE¼ Sec.36-58-21
SCALE
LEGEND
ROCK
SAND
MAIN LEVEL
№1 SUB
DRIFT
STATION
MINED OUT
JULY, 1910
STATE MINING ENGINEER
Wm. A. Bacchus
POOL MINE
LINE BETWEEN CONTRACTS 558 AND 85
Timber Shaft
AIR SHAFT
TIMBER SHAFT
TIMBER SHAFT
FLAT
FLAT
FLA

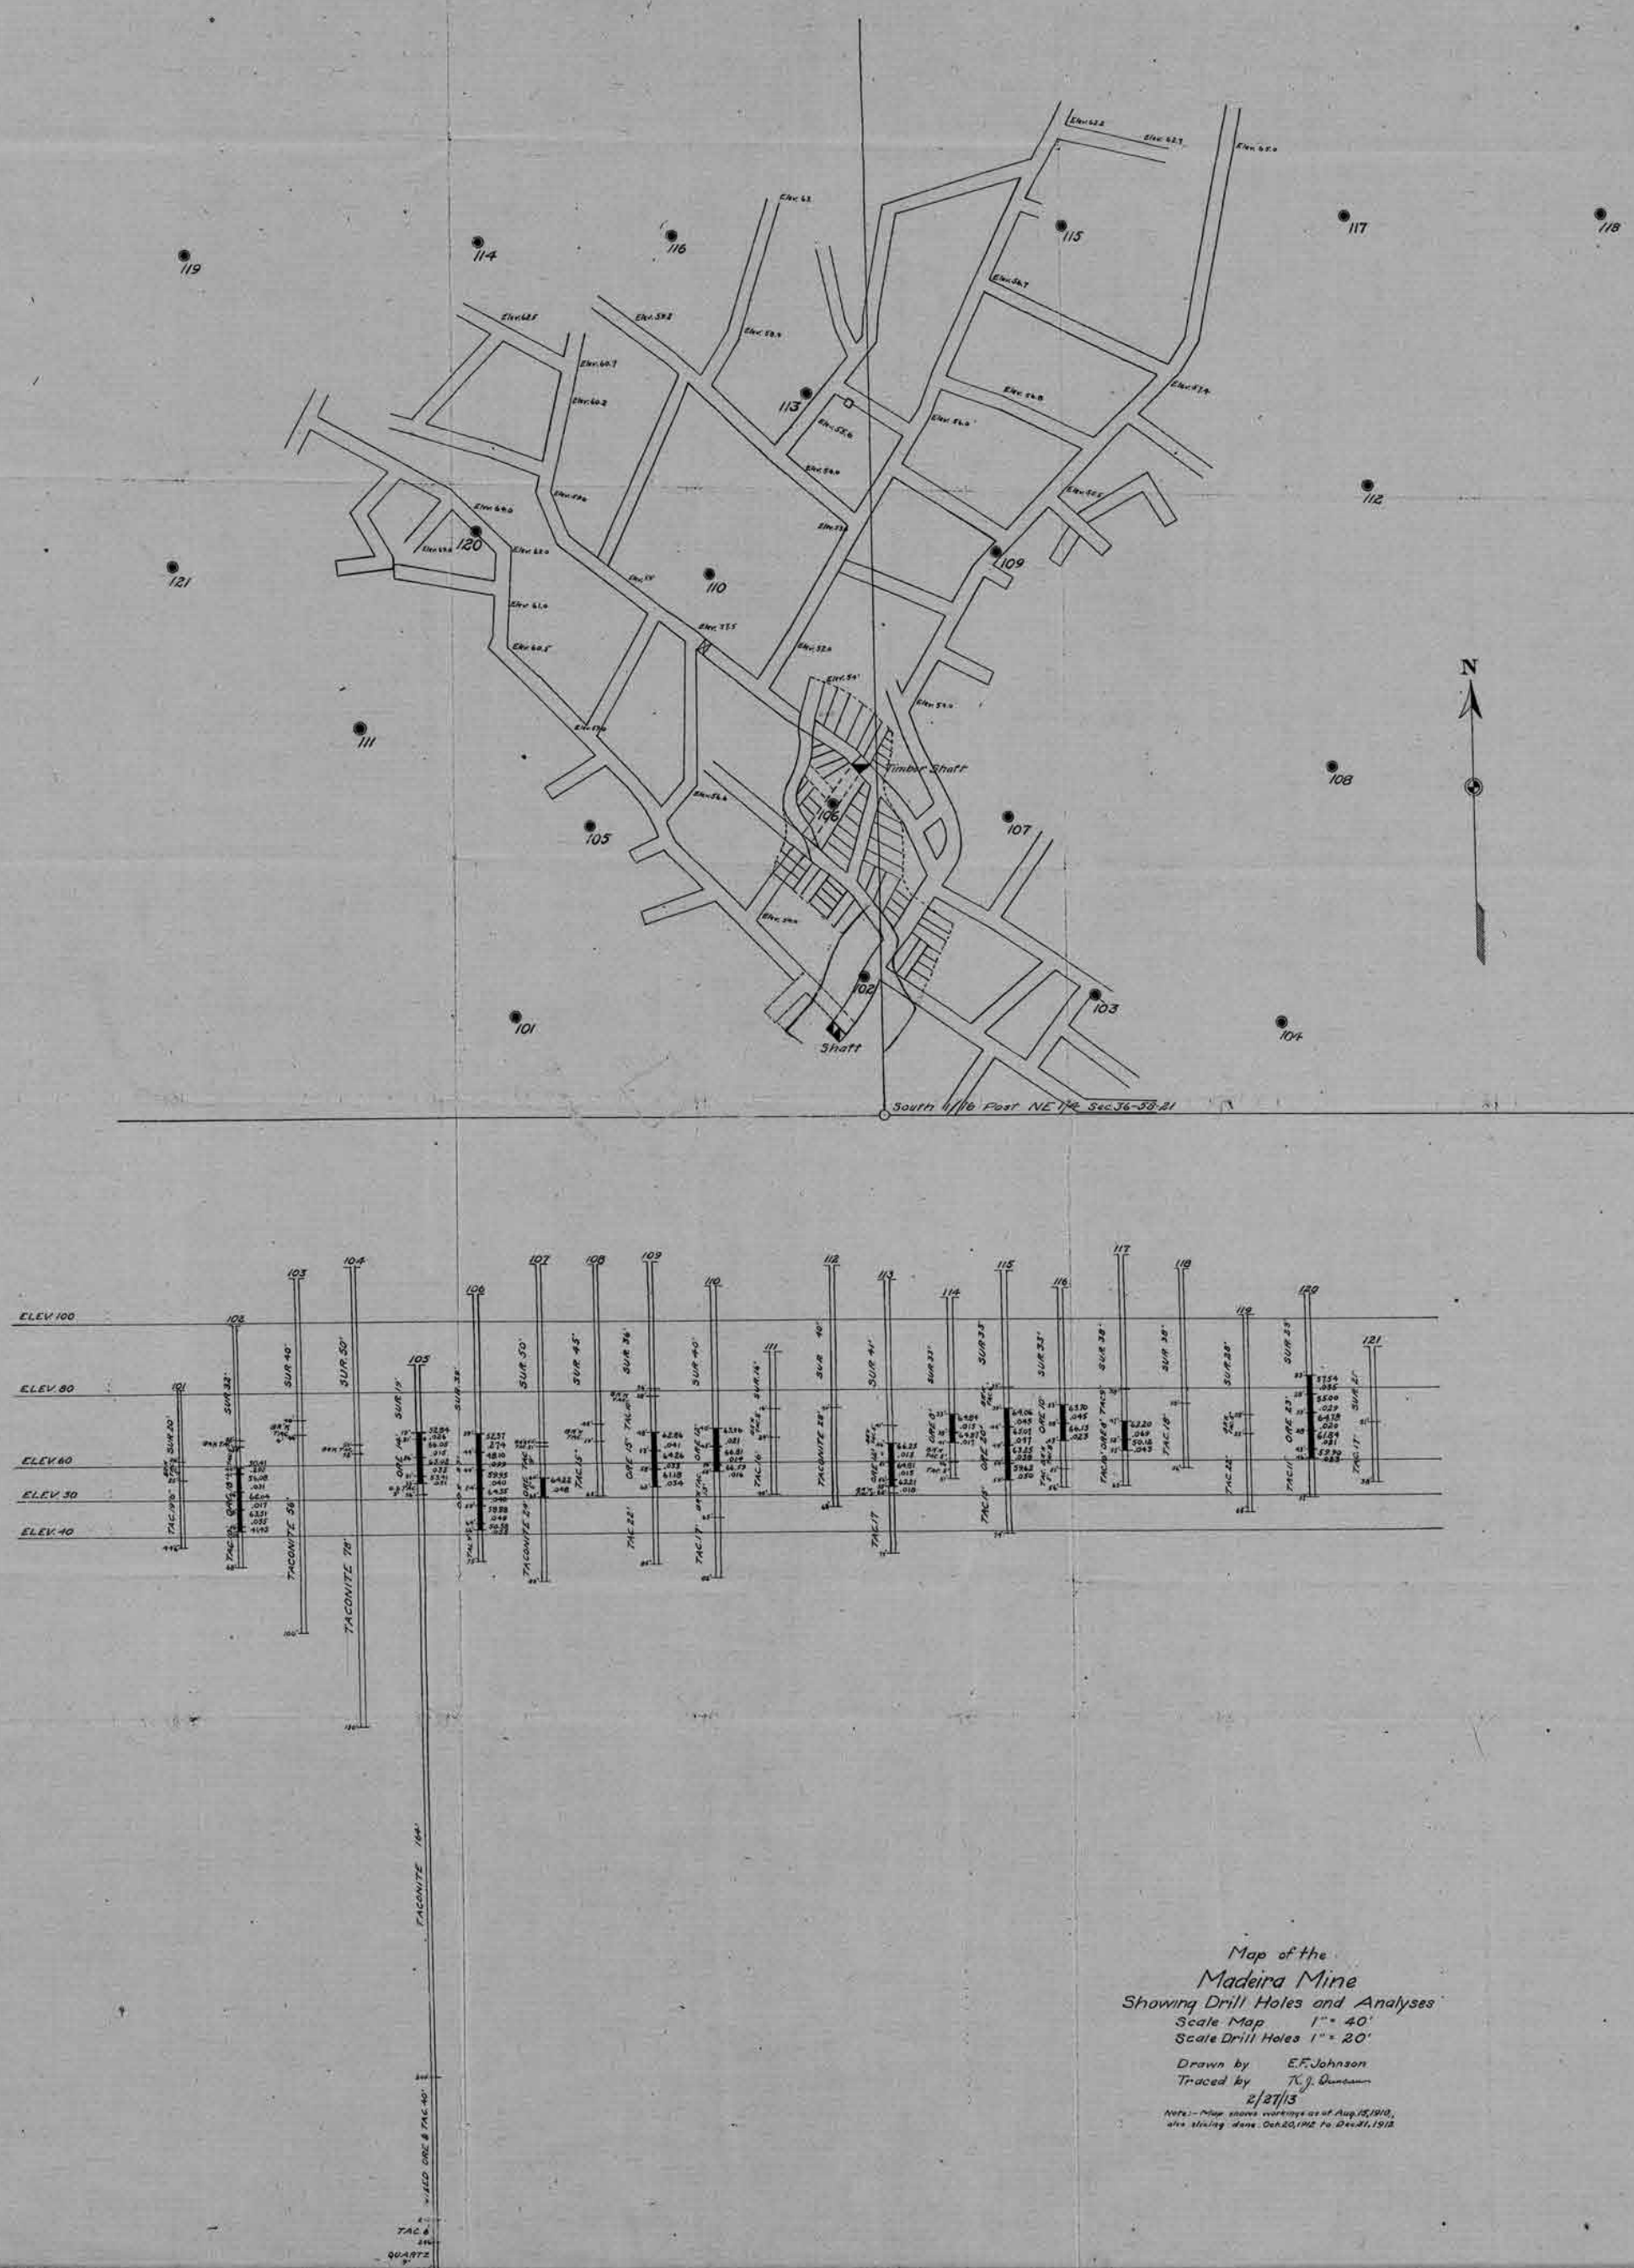

Map of the
Madeira Mine
Showing Drill Holes and Analyses
Scale Map 1" = 40'
Scale Drill Holes 1" = 20'

Drawn by E.F. Johnson
Traced by K.J. Duncan
2/27/13

Note:- Map shows workings as at Aug. 15, 1913, also sinking done Oct. 20, 1912 to Dec. 31, 1912