
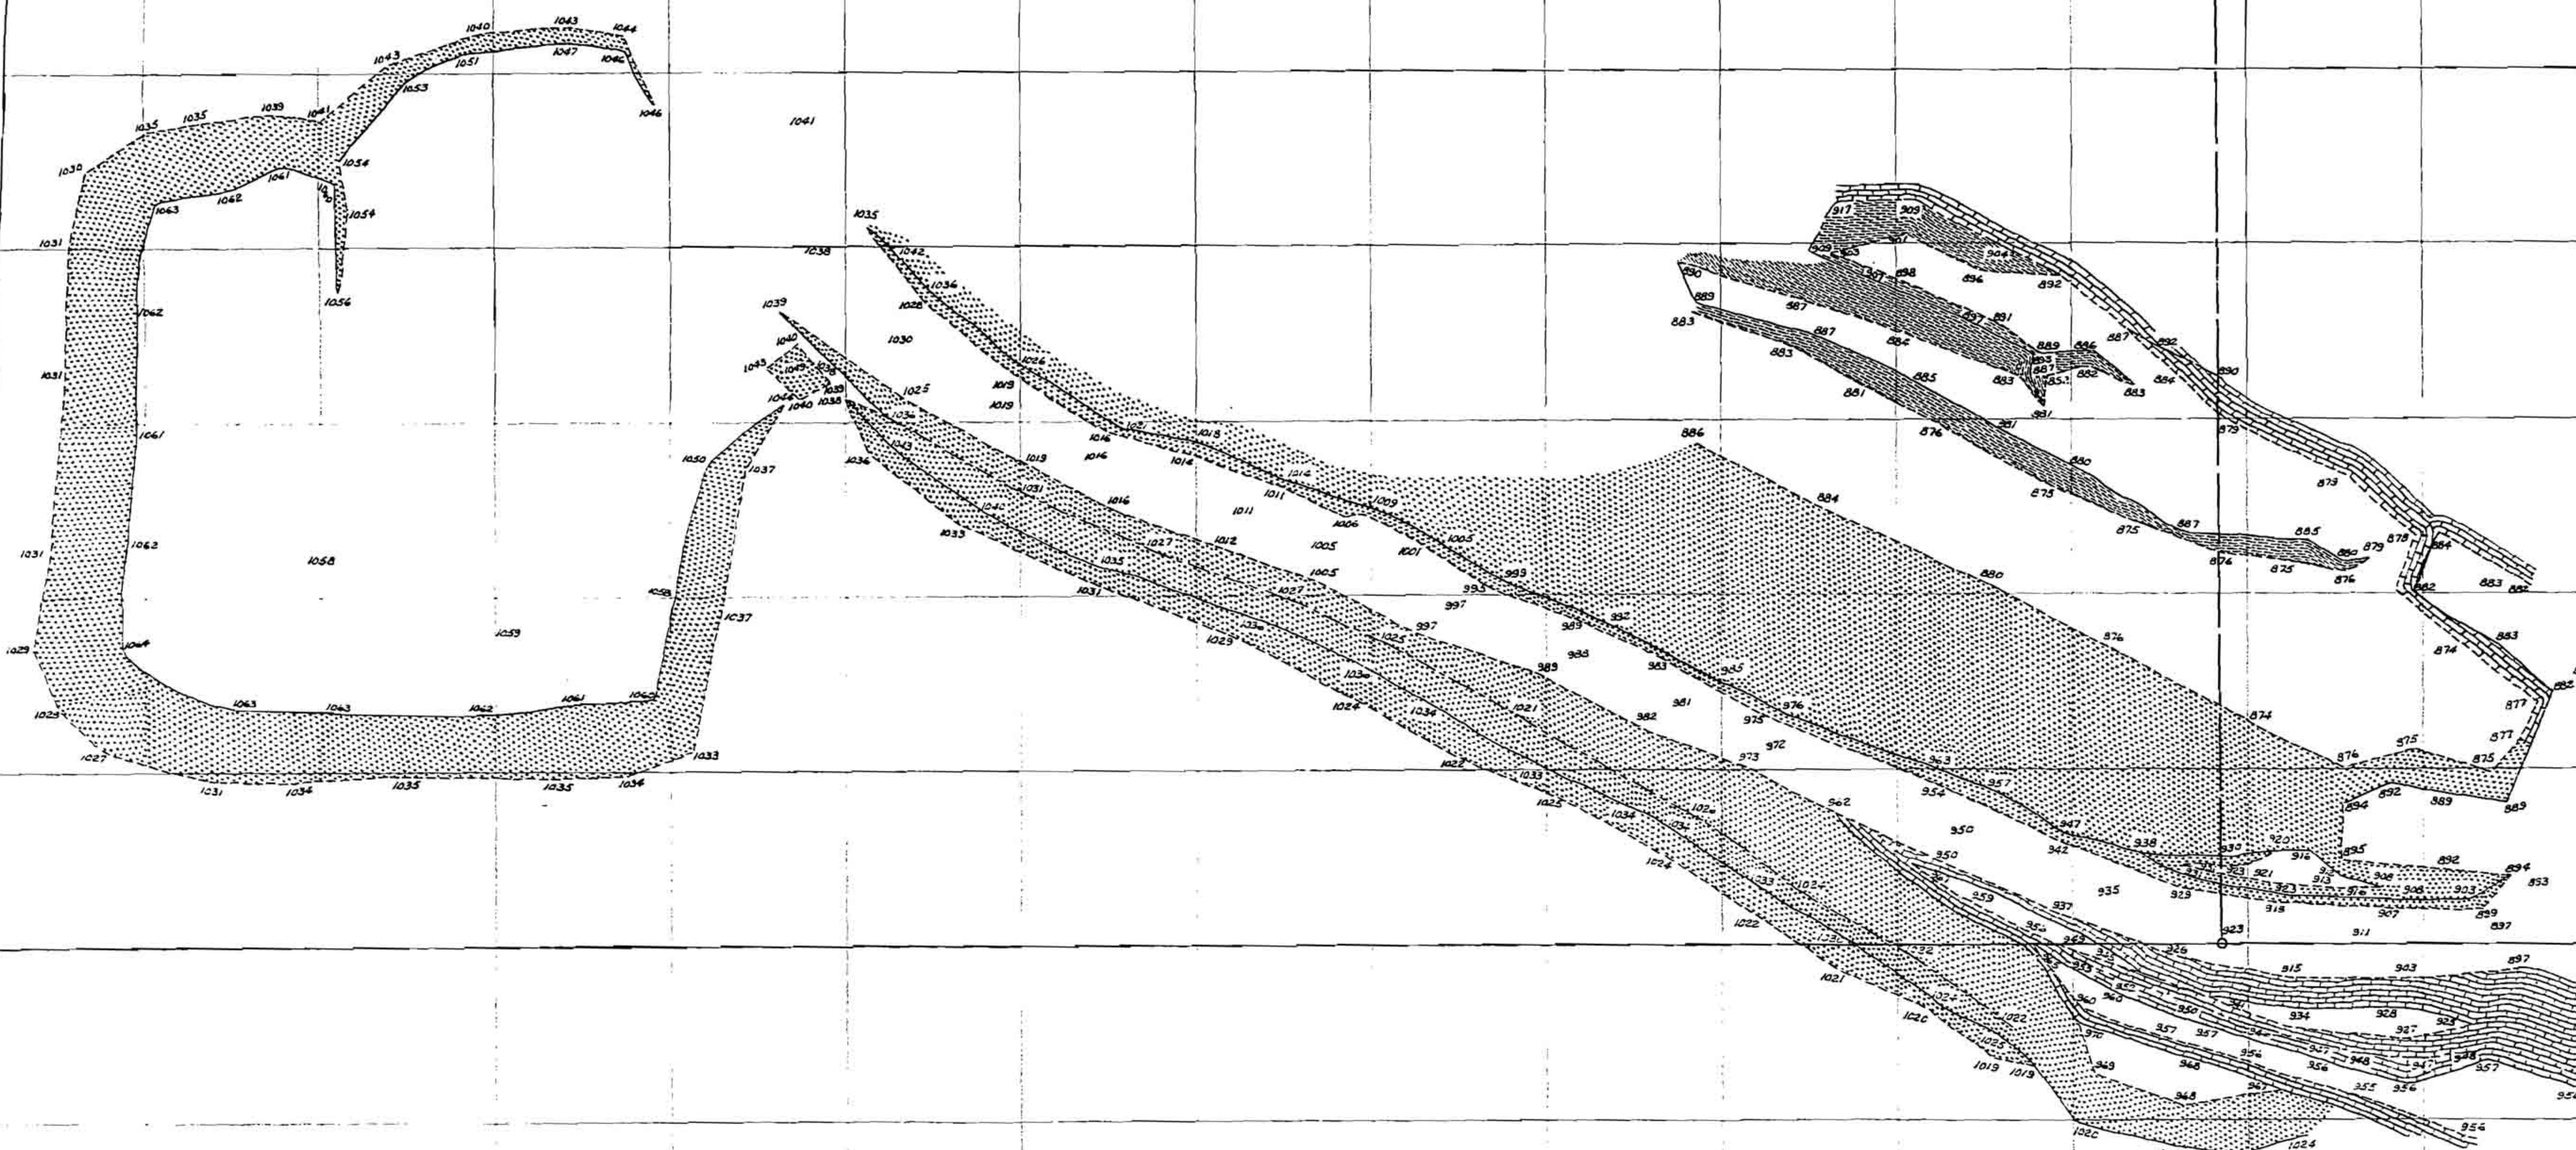


LEASE NO. 2066 SW-NW 12-58-19
JANUARY 1, 1954 SCALE 1" = 50'
UB150002.TIF HIBBING, MINNESOTA

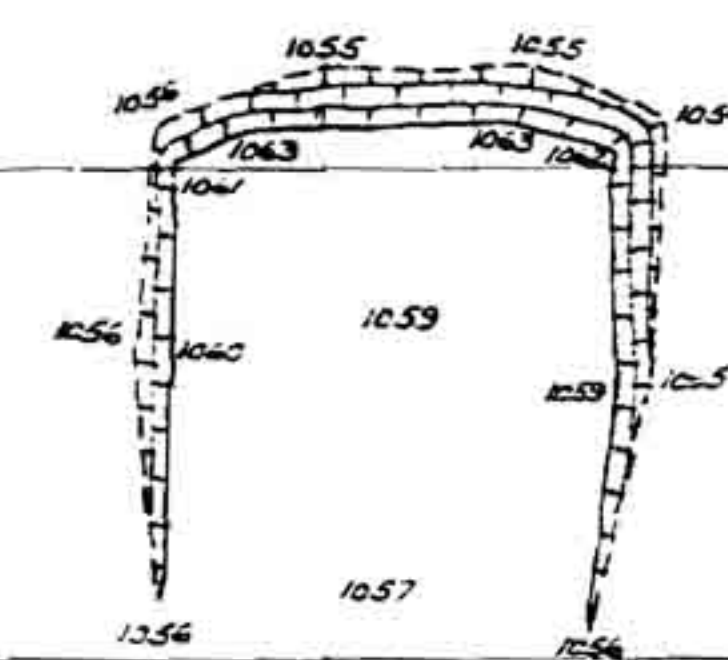


UB150001.TIF HIBBING, MINNESOTA EI 315-96

UB150001.TIF

HIBBING, MINNESOTA

315-20

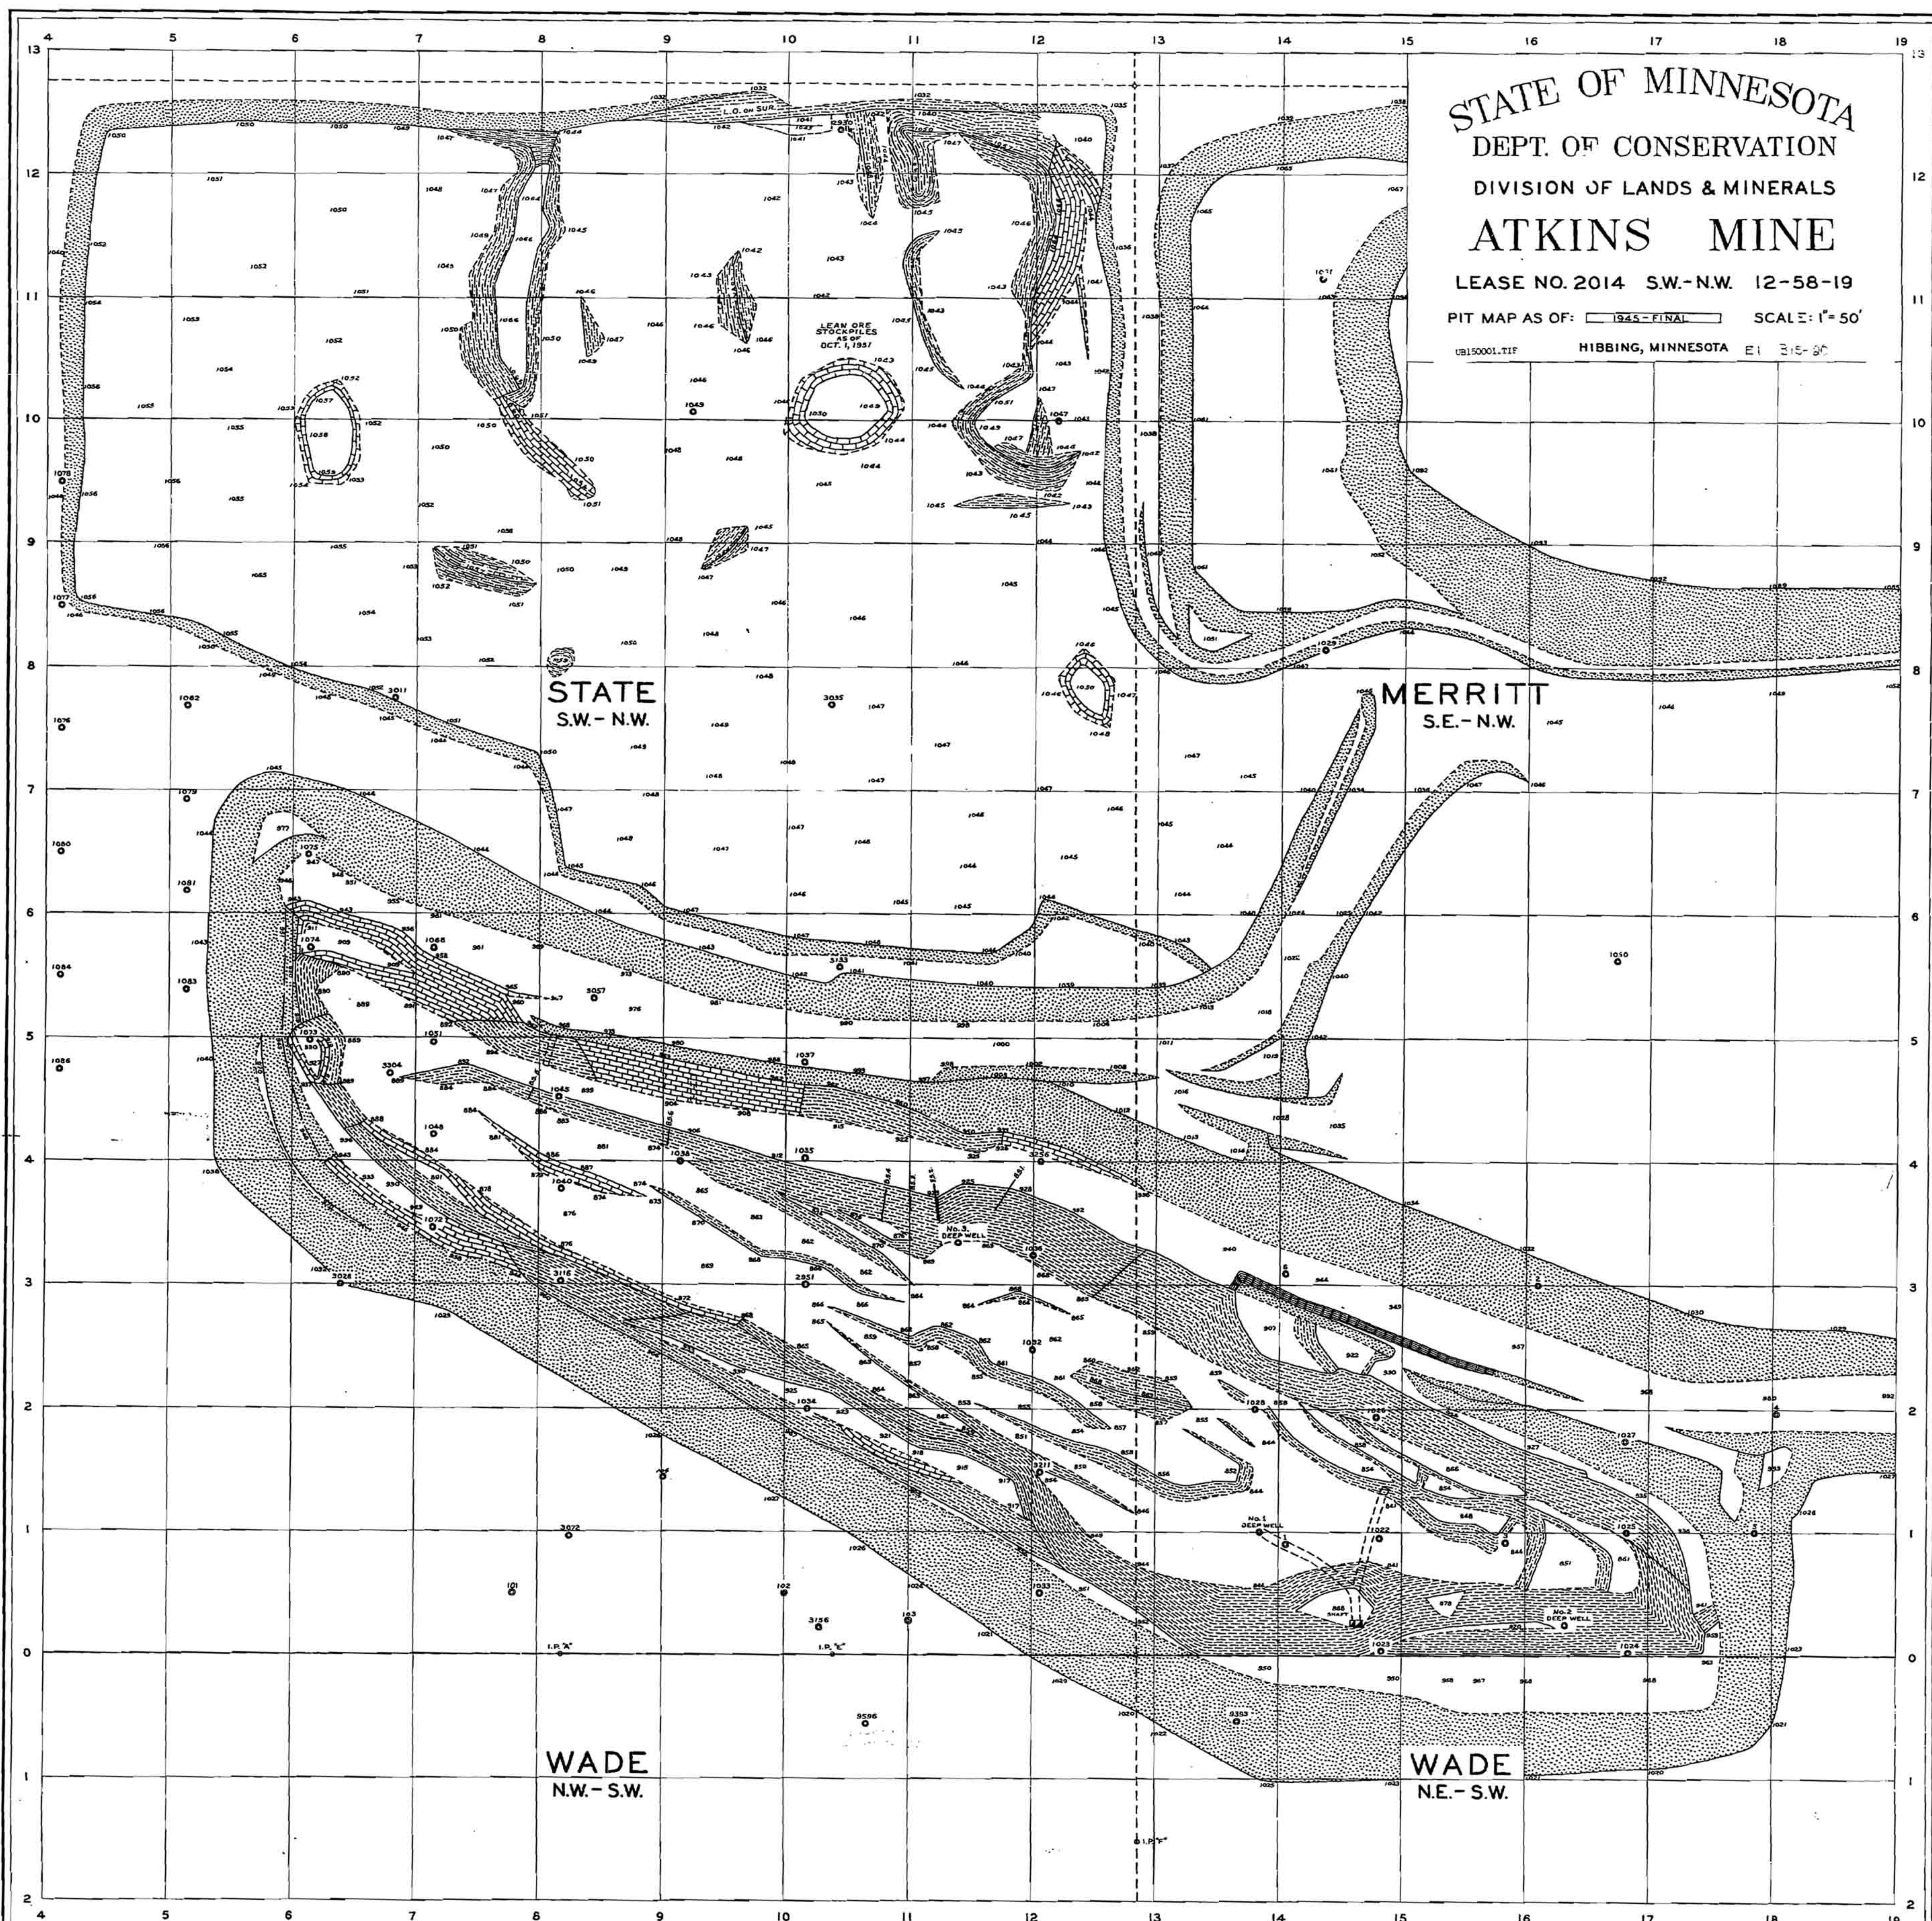





TIMBERS

CONCRETE STRUCTURE

CONCRETE STRUCTURE

SHIFT AND SKID ROAD

REFERENCE POINT

CONCRETE STRUCTURE

POWER POLE
FROM WEST END OF
POWER LINE

NOV 2 2007



TIMBERS

PIPE?

CONCRETE
STRUCTURE

SHARP SHOULD EXIT
HERE

~~860~~
W 940 H₂O ELEV


LANDFILL
STRUCTURE

UNDERGROUND TURTLE
IS AT WBS ELEVATION

NOV 2 2007





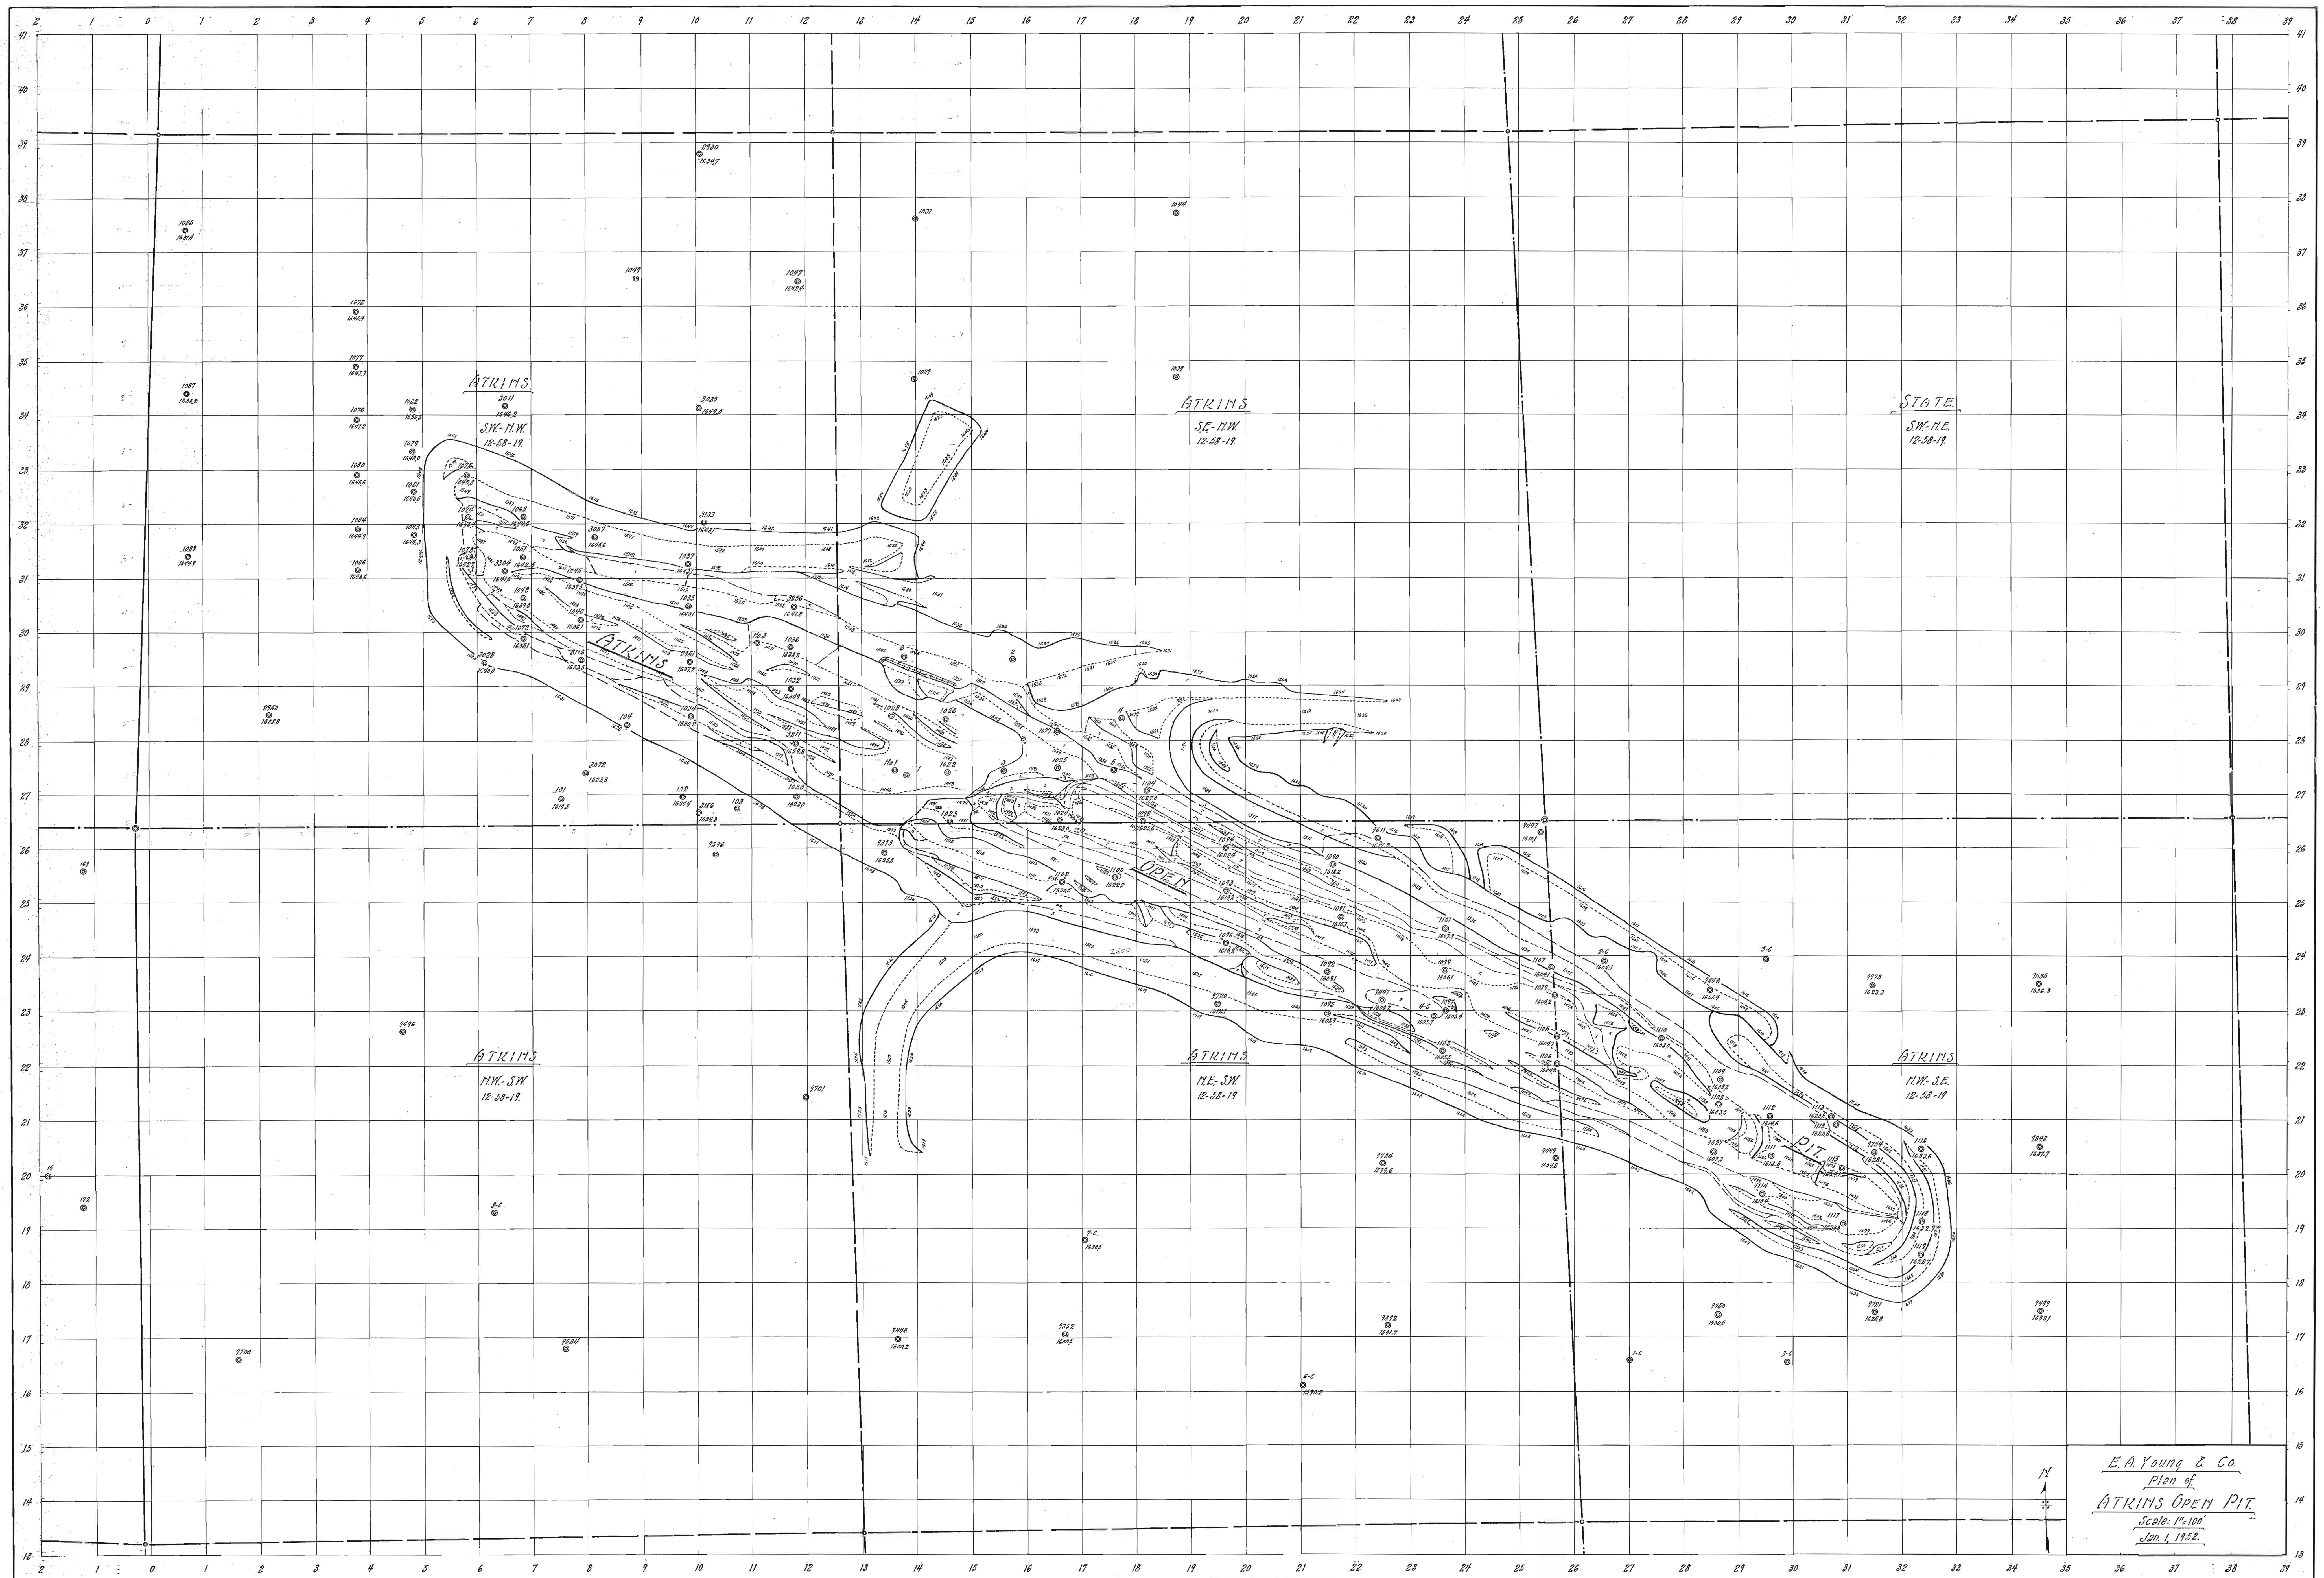

E.A. Young & Co.
Plan of
ATKINS OPEN PIT
Scale: 1"=100'
Jan. 1, 1952.