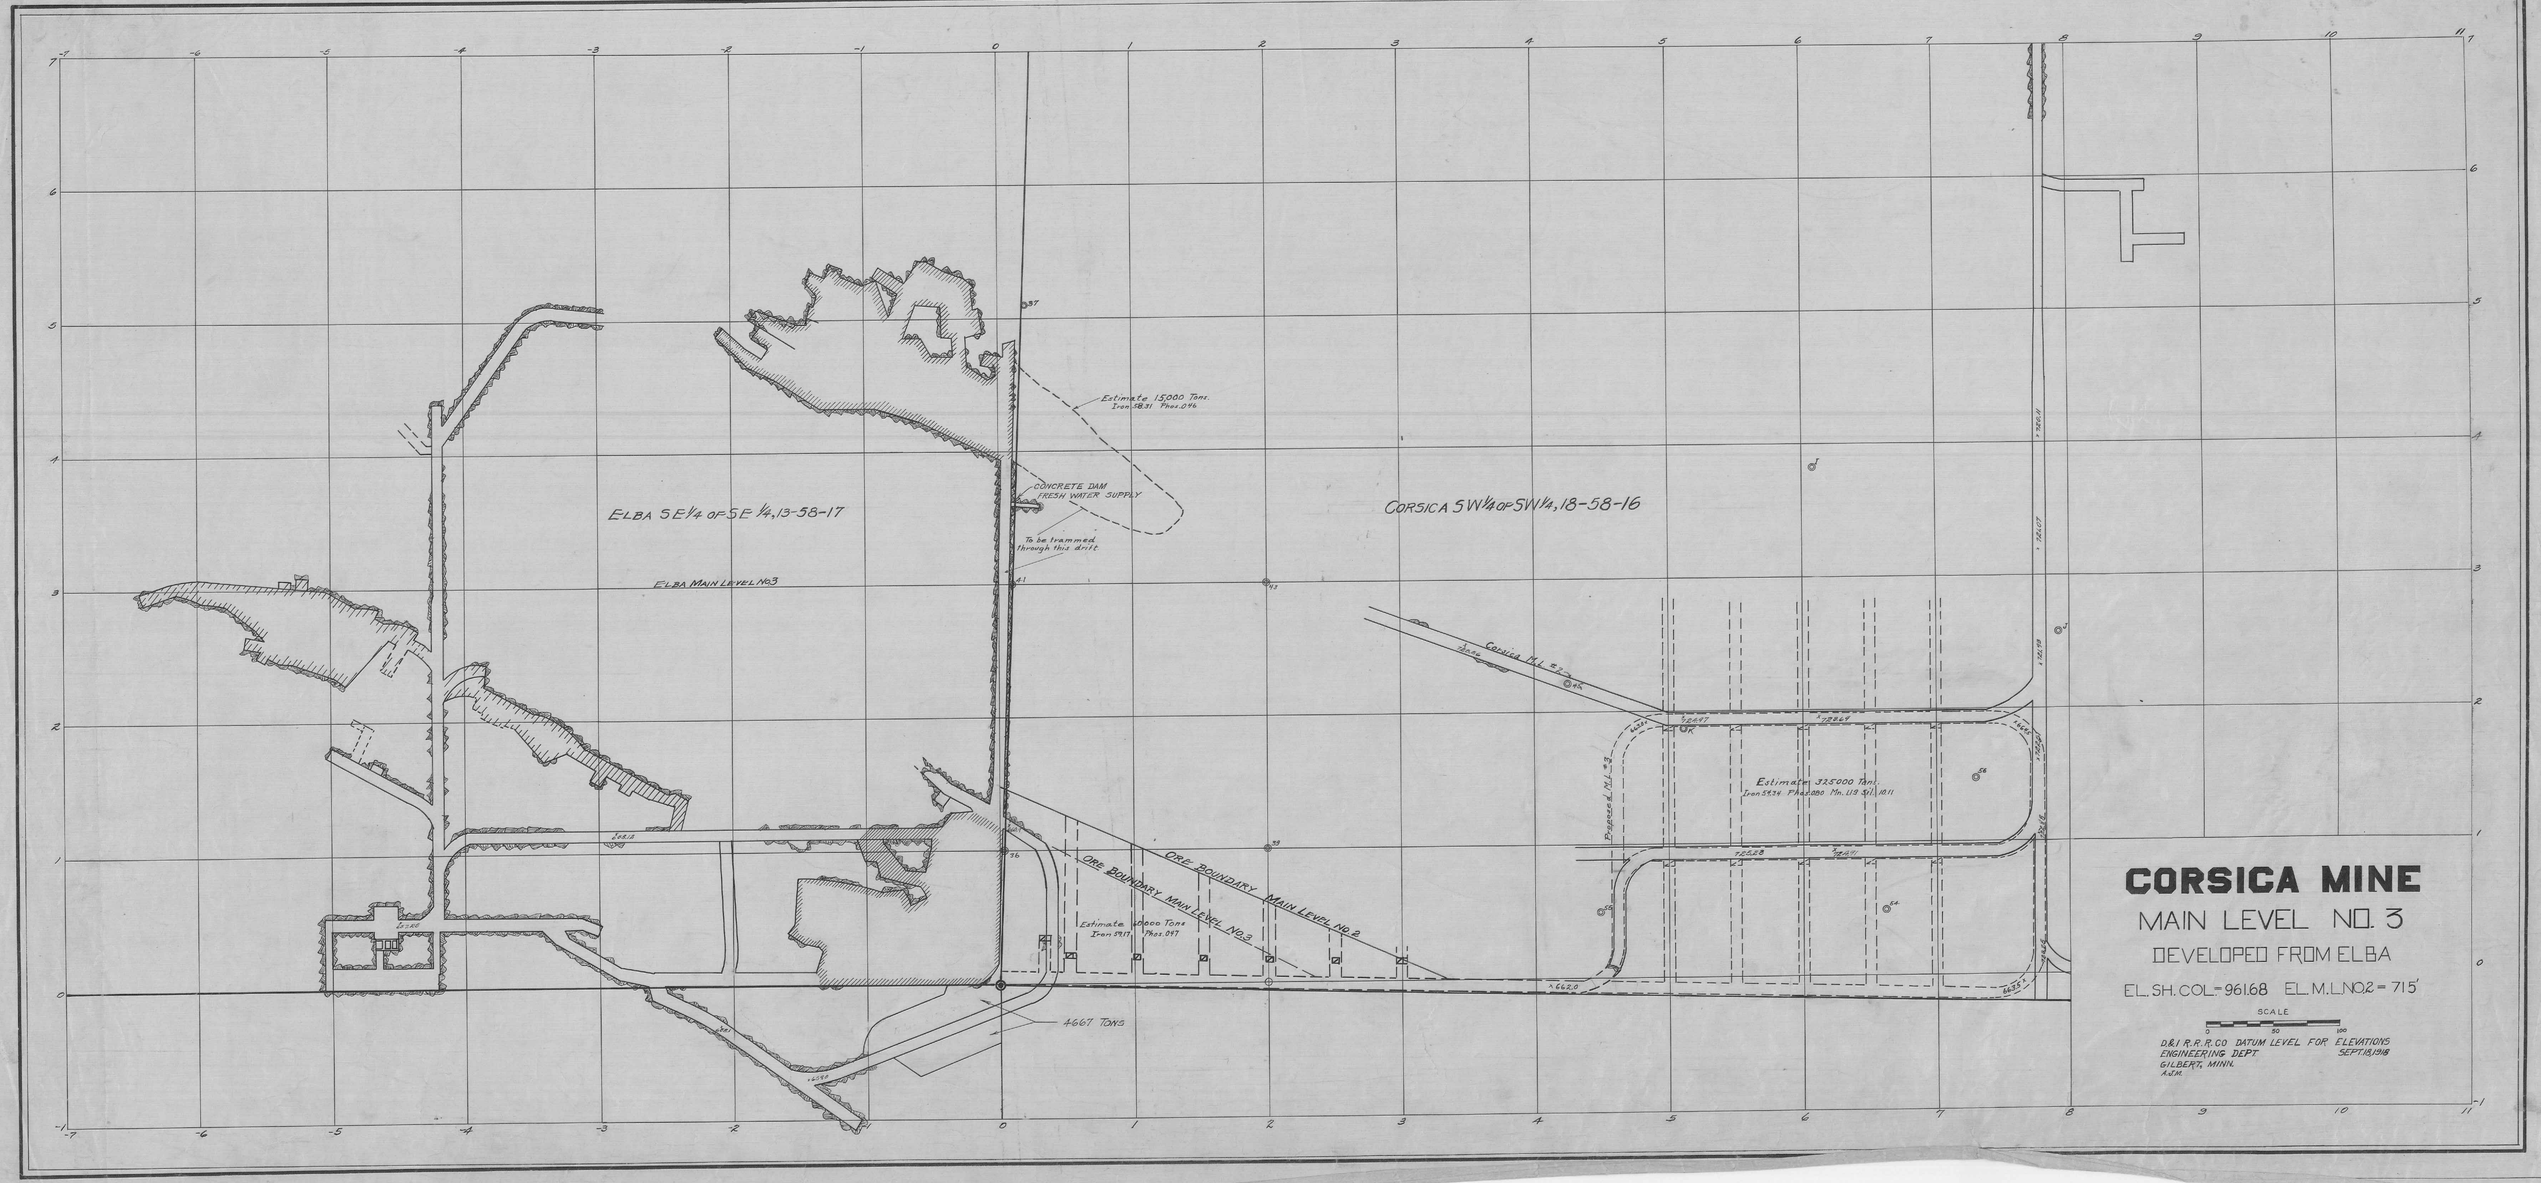
CORSICA MINE
MAIN LEVEL NO. 3
DEVELOPED FROM ELBA
EL. SH. COL = 961.68 EL. M.L. NO.2 = 715'
SCALE
0 50 100
D.&I. R.R.R.CO. DATUM LEVEL FOR ELEVATIONS
ENGINEERING DEPT. SEPT 18, 1918
GILBERT, MINN.
A.J.M.
ELBA SE 1/4 OF SE 1/4, 13-58-17
CORSICA SW 1/4 OF SW 1/4, 18-58-16
ELBA MAIN LEVEL NO.3
CONCRETE DAM
FRESH WATER SUPPLY
To be trammed through this drift
Estimate 15,000 Tons.
Iron 58.31 Phos. .096
ORE BOUNDARY MAIN LEVEL NO.3
ORE BOUNDARY MAIN LEVEL NO.2
Estimate 40,000 Tons
Iron 59.17 Phos. .097
4667 TONS
Corsica M.L. No. 2
Proposed M.L. No. 3
Estimate 325,000 Tons
Iron 56.36 Phos. .080 Mn. 1.19 Si. 10.11

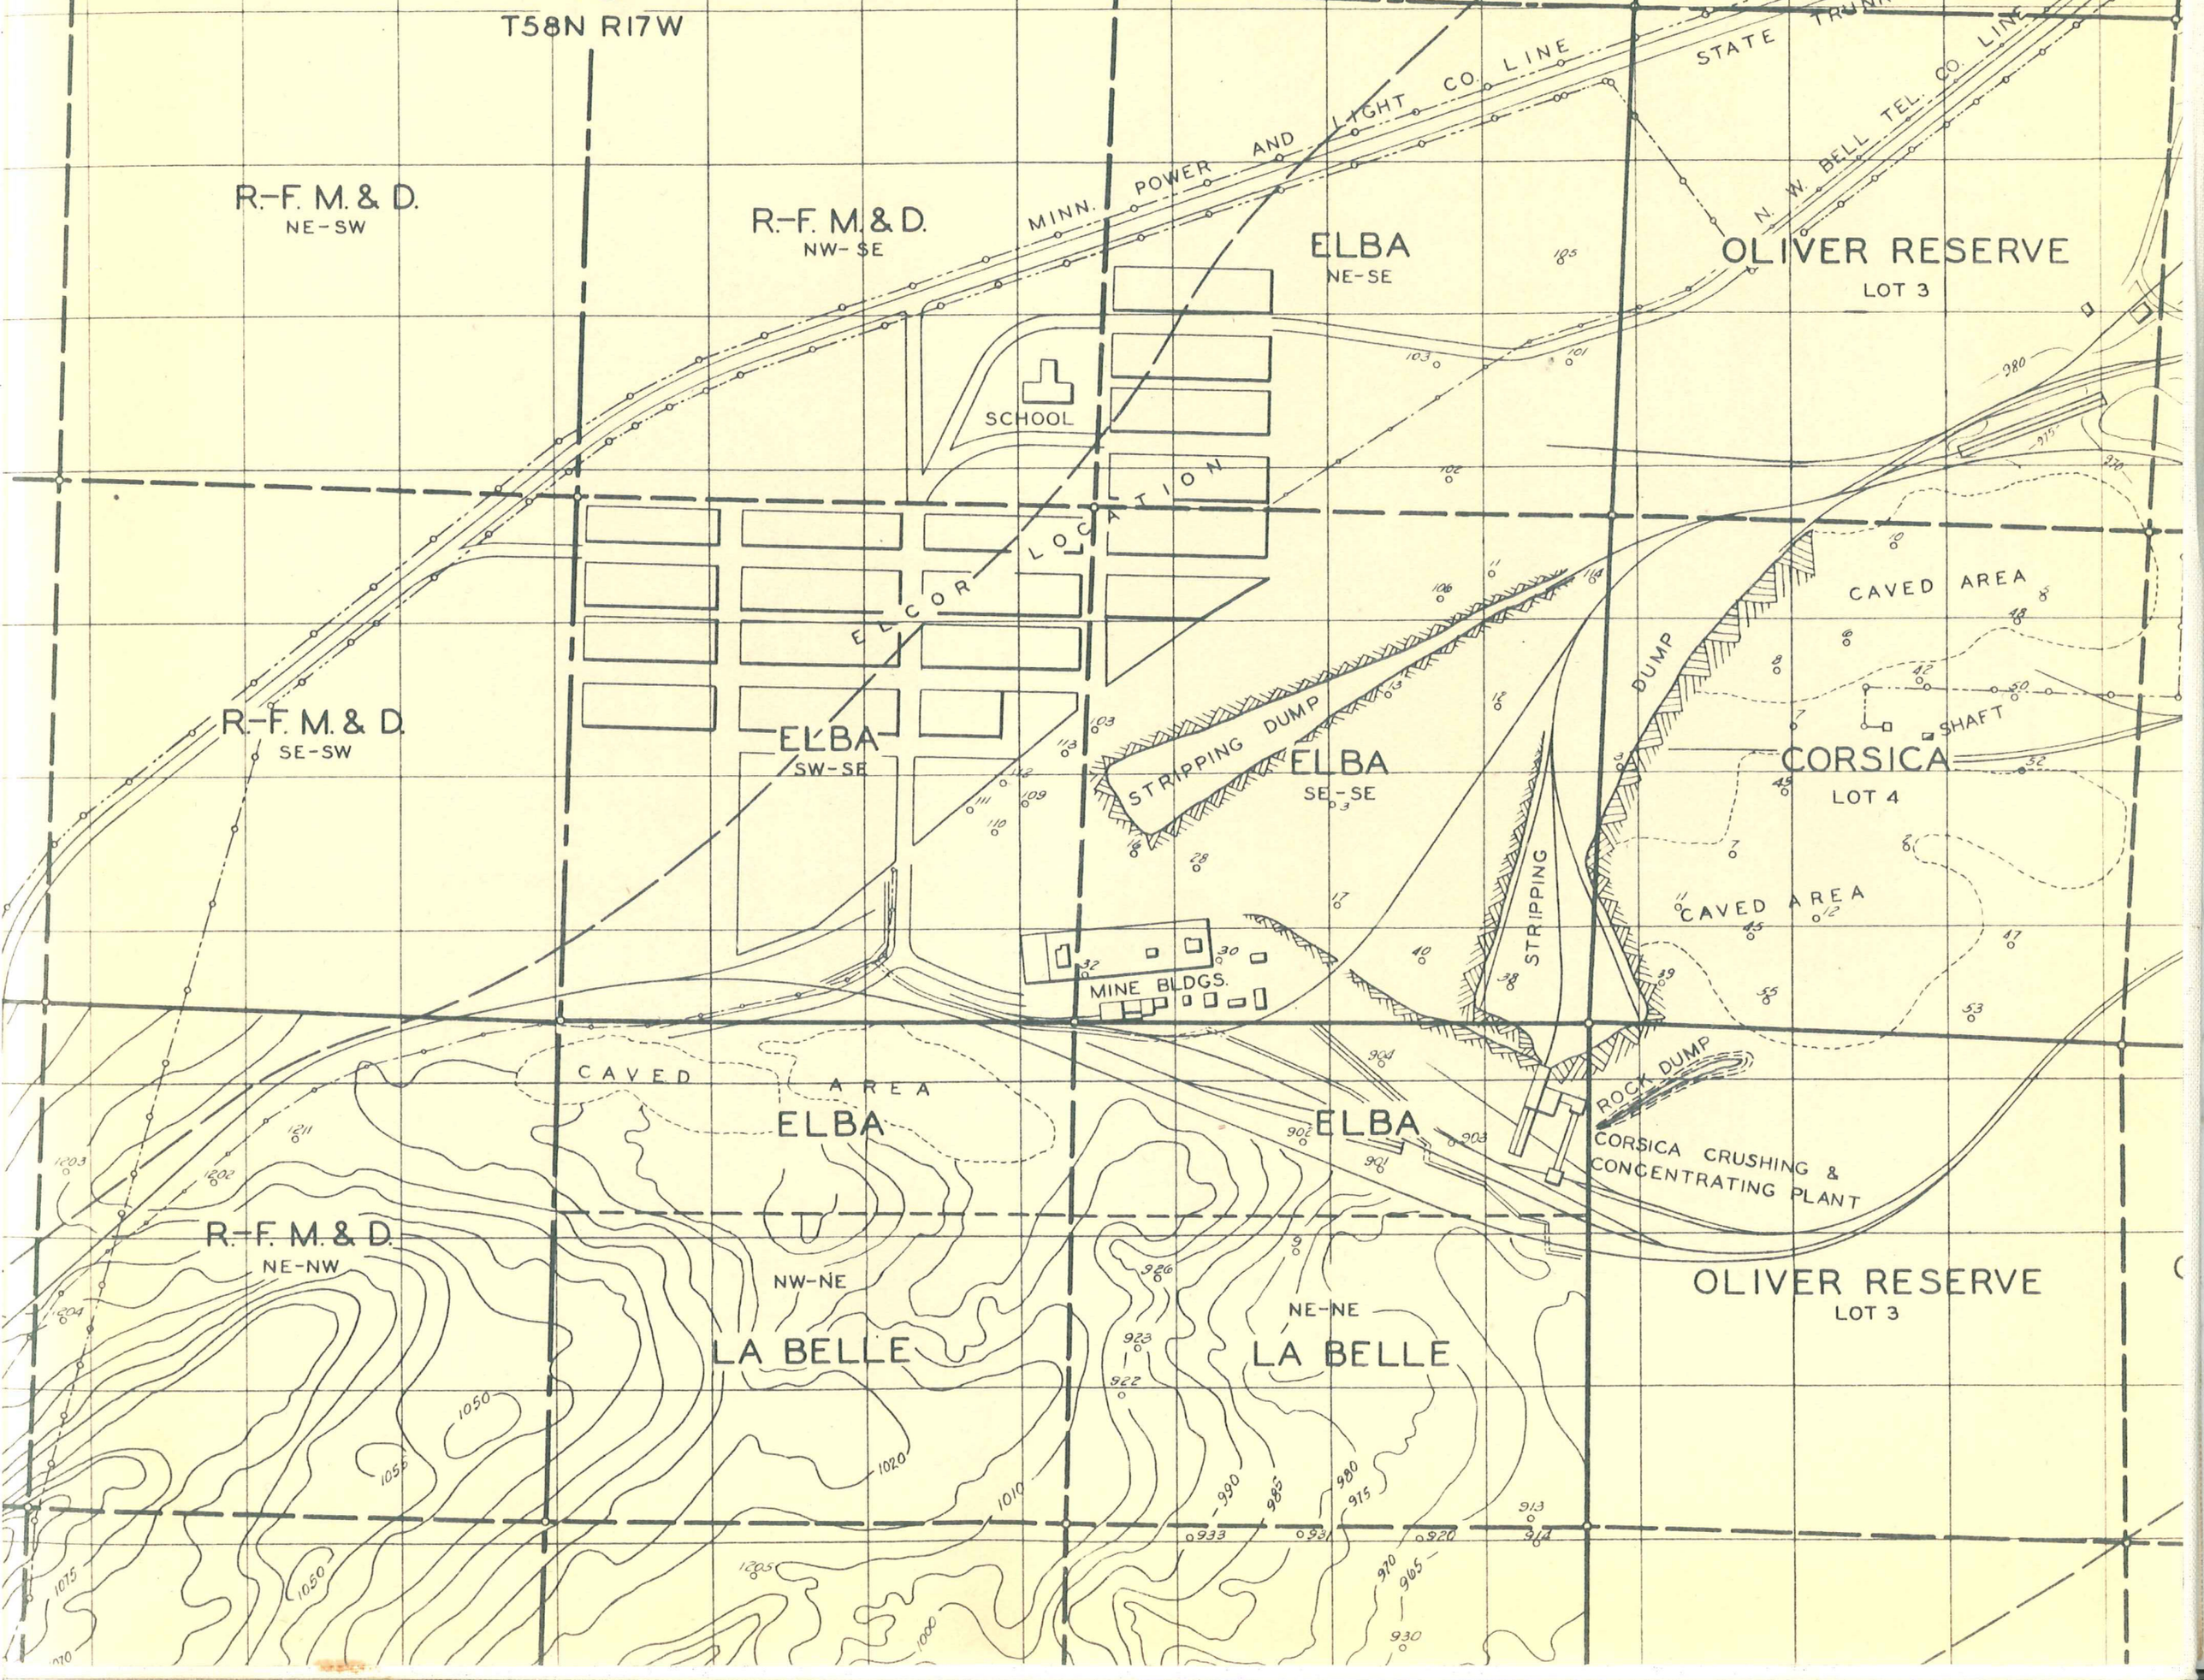
T58N R17W
R.-F. M. & D.
NE-SW
R.-F. M. & D.
NW-SE
MINN. POWER AND LIGHT CO. LINE
STATE TRUNK
N. W. BELL TEL. CO. LINE
ELBA
NE-SE
OLIVER RESERVE
LOT 3
SCHOOL
ELCOR LOCATION
CAVED AREA
R.-F. M. & D.
SE-SW
ELBA
SW-SE
STRIPPING DUMP
ELBA
SE-SE
DUMP
SHAFT
CORSICA
LOT 4
STRIPPING
CAVED AREA
MINE BLDGS.
CAVED AREA
ELBA
ELBA
ROCK DUMP
CORSICA CRUSHING & CONCENTRATING PLANT
R.-F. M. & D.
NE-NW
NW-NE
LA BELLE
NE-NE
LA BELLE
OLIVER RESERVE
LOT 3

09-0506-71 C2 38-75 Elba Mine

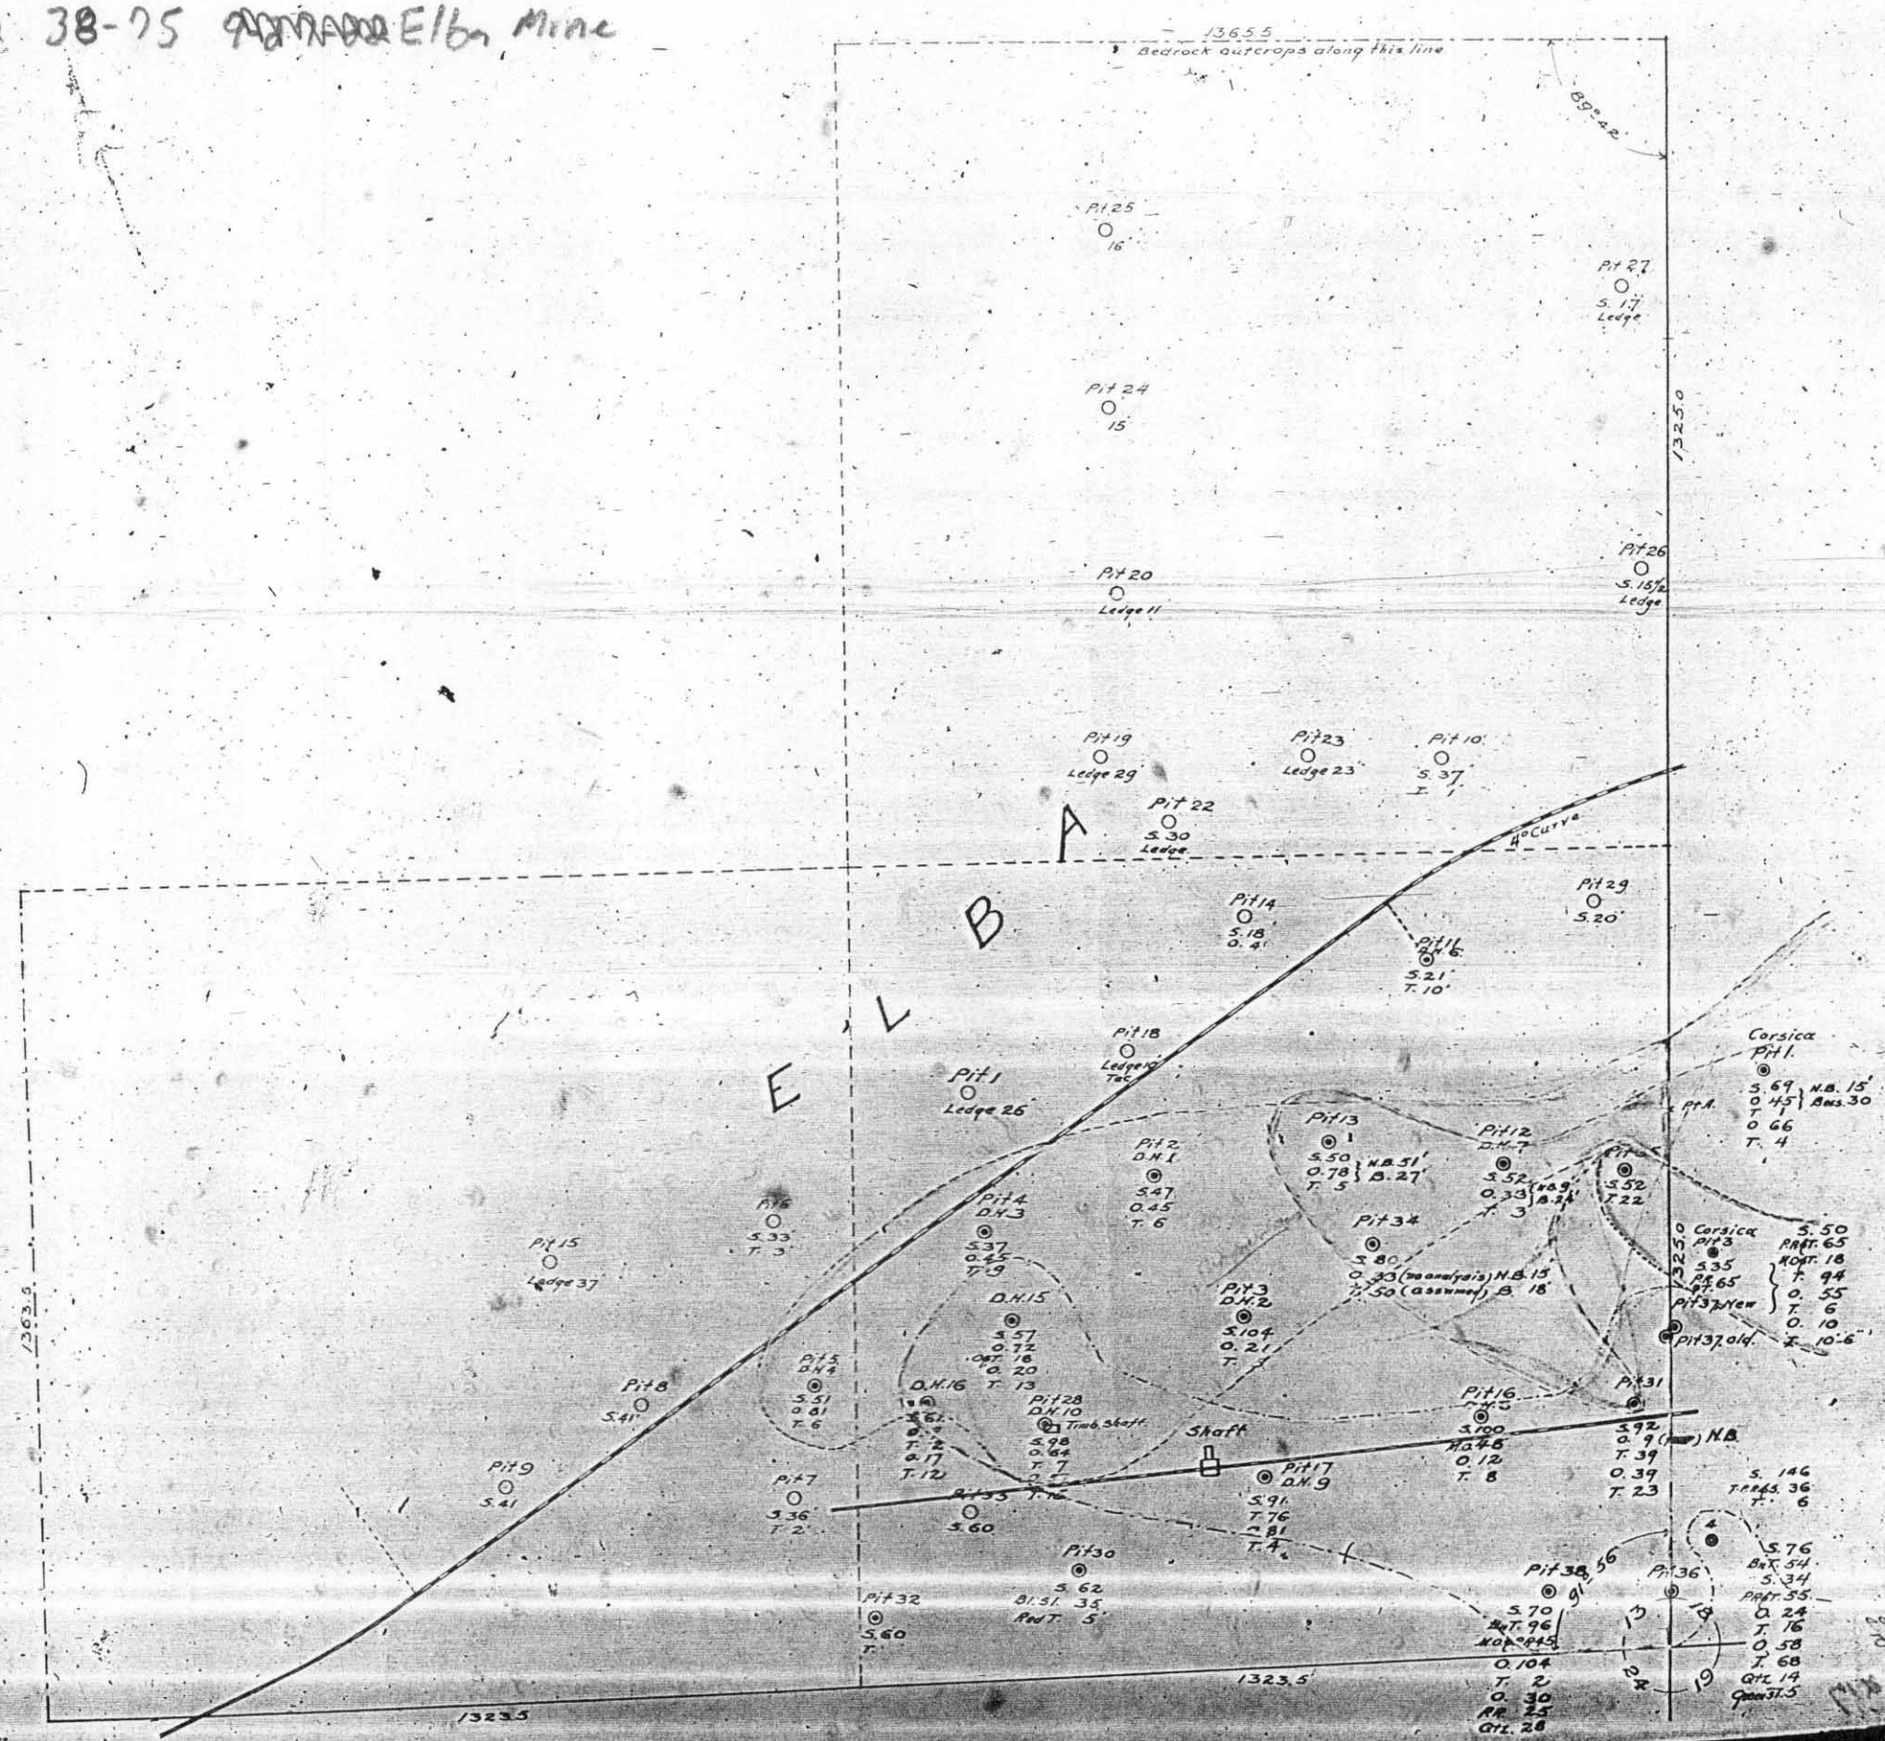

09-0506-62-4-14 Elbe

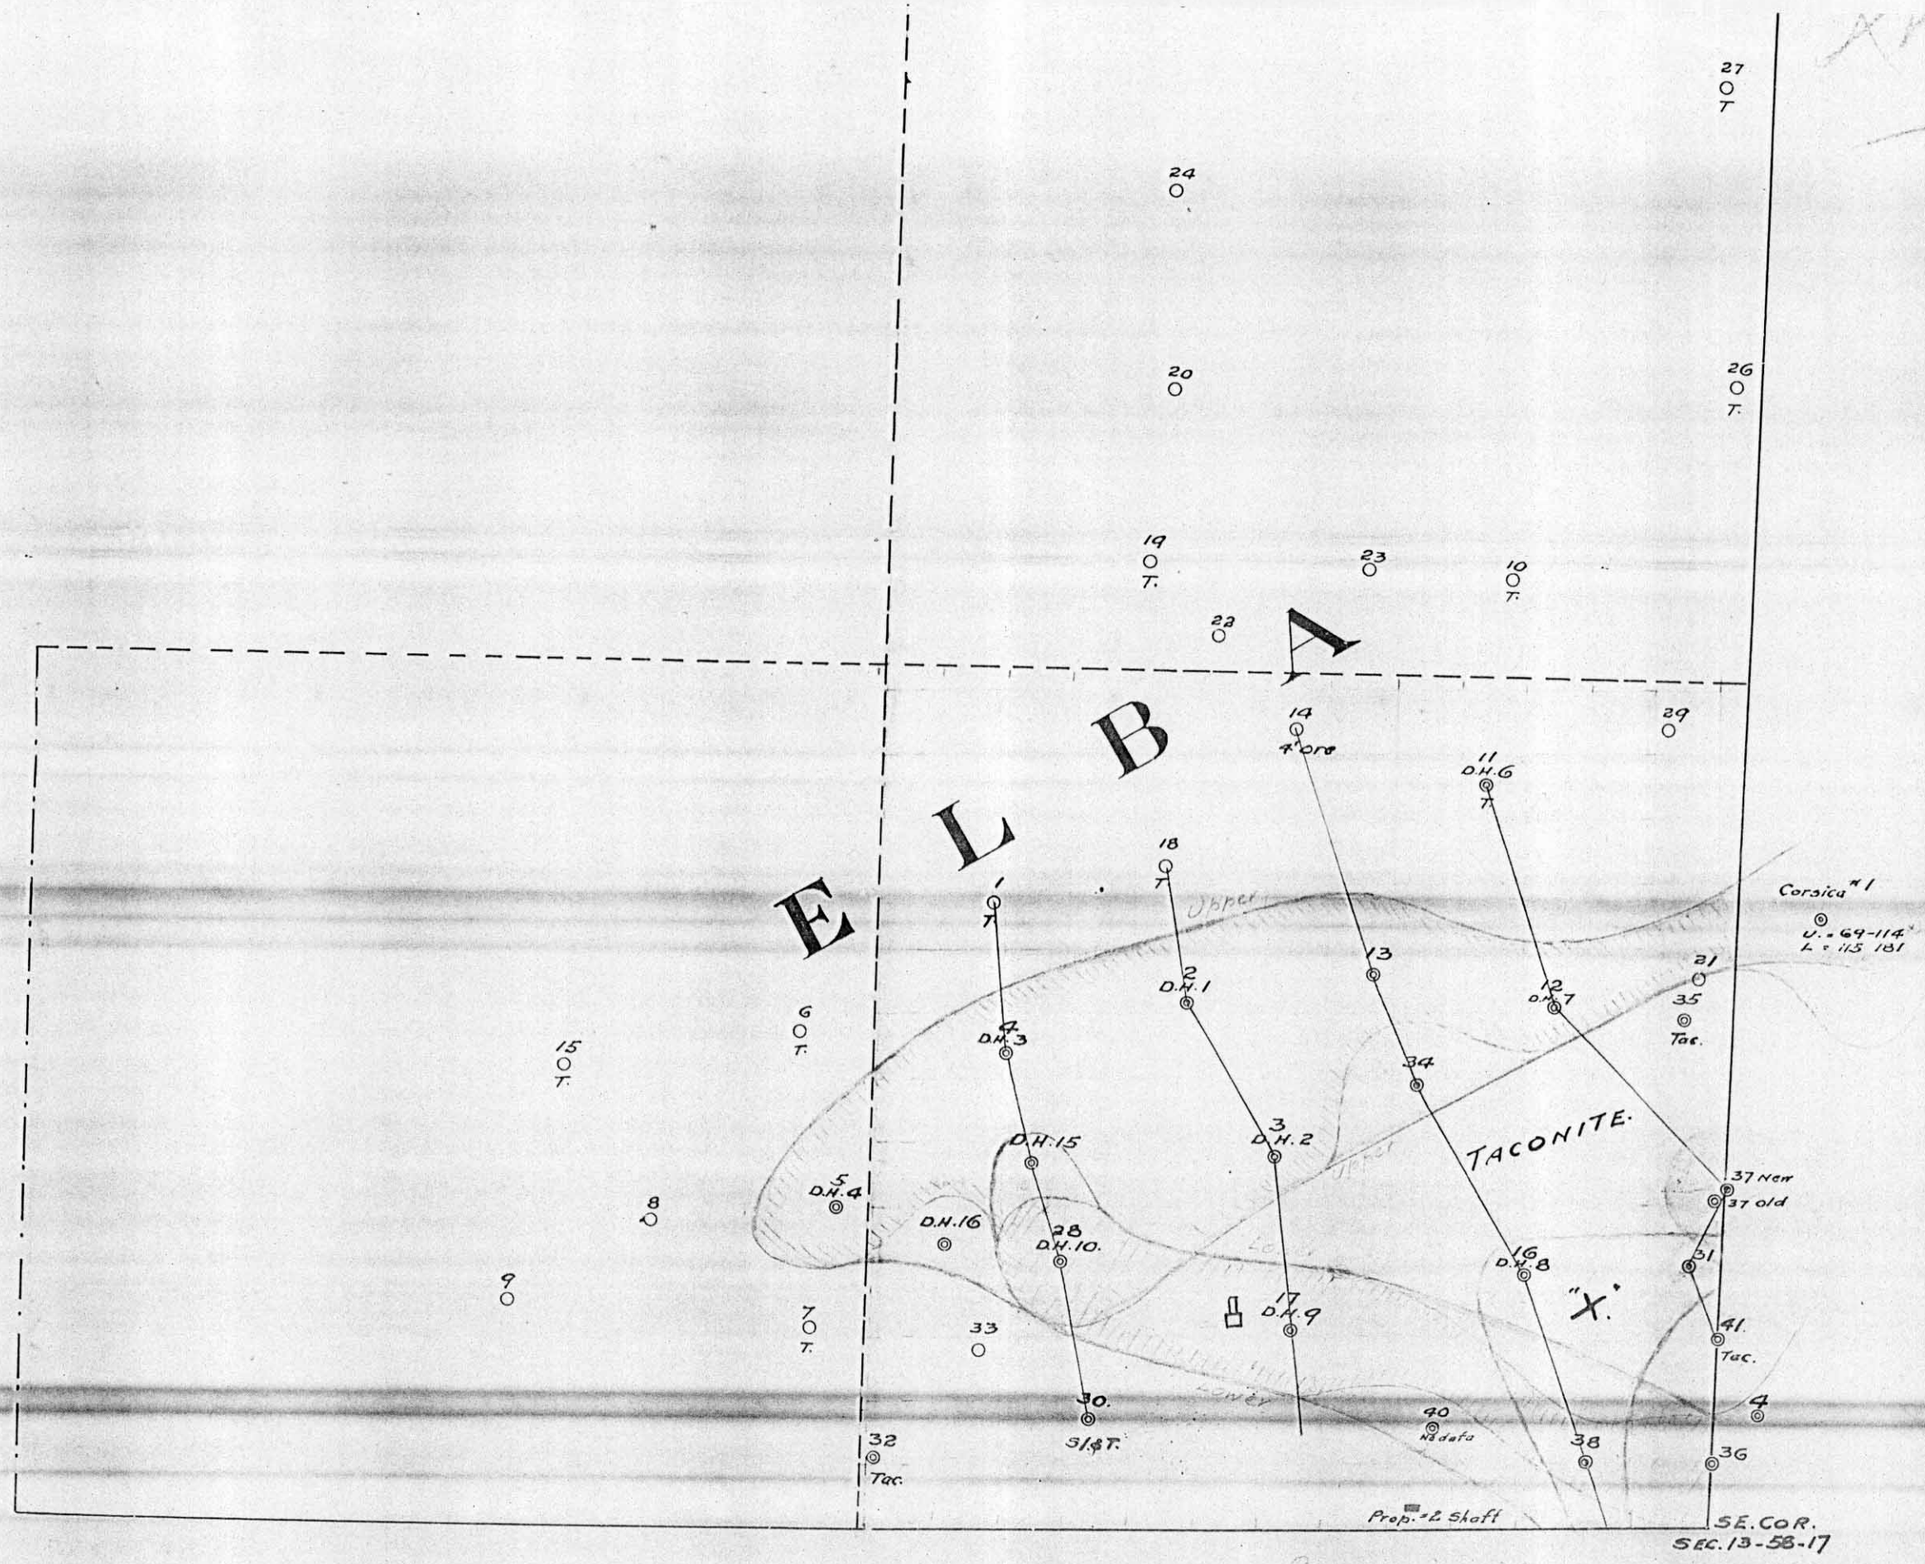

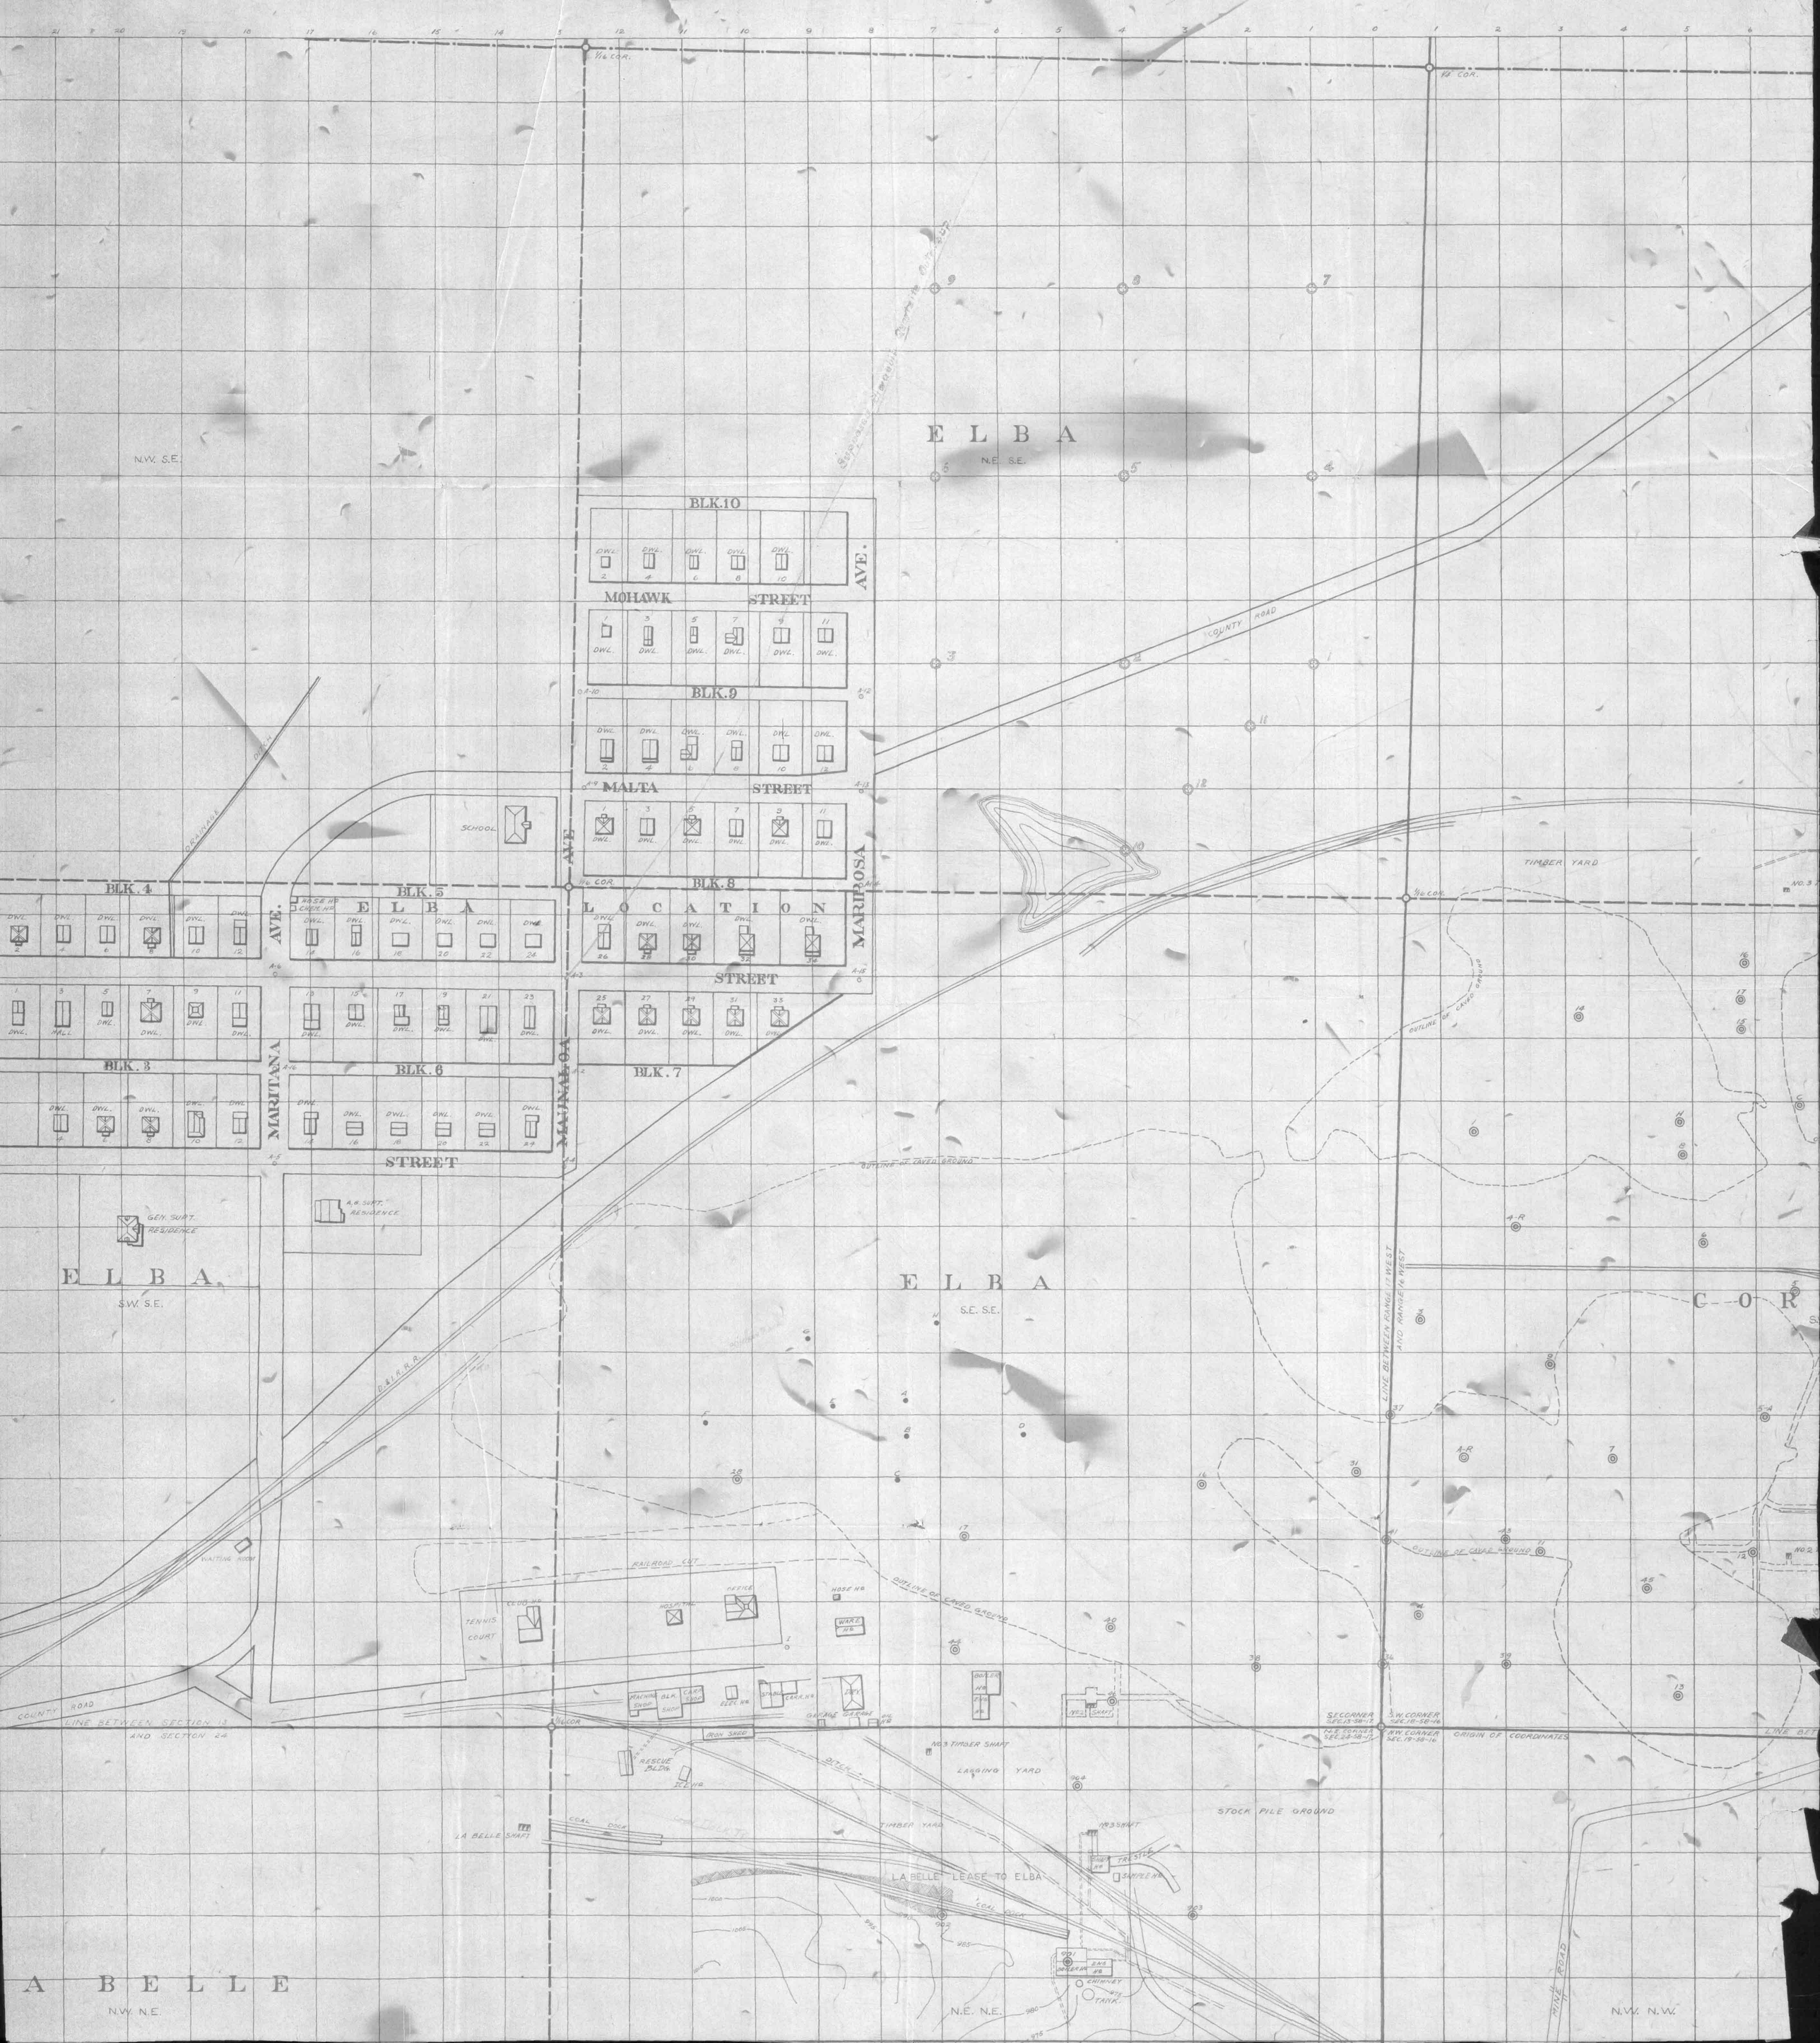
ELBA
N.W. S.E.
N.E. S.E.
S.W. S.E.
S.E. S.E.
N.W. N.E.
N.E. N.E.
N.W. N.W.
BLK.10
MOHAWK STREET
BLK.9
MALTA STREET
BLK.8
BLK.5
BLK.4
BLK.3
BLK.6
BLK.7
ELBA LOCATION
MARIPOSA AVE.
MARITANA AVE.
MAUNALOA
STREET
SCHOOL
DRAINAGE DITCH
COUNTY ROAD
TIMBER YARD
OUTLINE OF CAVED GROUND
GEN. SUPT. RESIDENCE
A.G. SUPT. RESIDENCE
D.&I.R.R.R.
WAITING ROOM
RAILROAD CUT
TENNIS COURT
CLUB HQ
HOSPITAL
OFFICE
HOSE HQ
WARE HQ
MACHINE SHOP
BLK. SHOP
CARP. SHOP
ELEC. HQ
STABLE
CARR. HQ
GARAGE
BOILER HQ
ENG. HQ
SHAFT
IRON SHED
RESCUE BLDG.
ICE HQ
LA BELLE SHAFT
COAL DOCK
LA BELLE LEASE TO ELBA
LAGGING YARD
STOCK PILE GROUND
No.3 TIMBER SHAFT
No.3 SHAFT
TRESTLE
SAMPLE HQ
BOILER HQ
ENG. HQ
CHIMNEY
TANK
LINE BETWEEN SECTION 13 AND SECTION 24
LINE BETWEEN RANGE 17 WEST AND RANGE 16 WEST
SE. CORNER SEC. 13-38-17
S.W. CORNER SEC. 18-38-16
N.E. CORNER SEC. 24-38-17
N.W. CORNER SEC. 19-38-16
ORIGIN OF COORDINATES
MINE ROAD
No.2
No.3
1/16 COR.
1/4 COR.

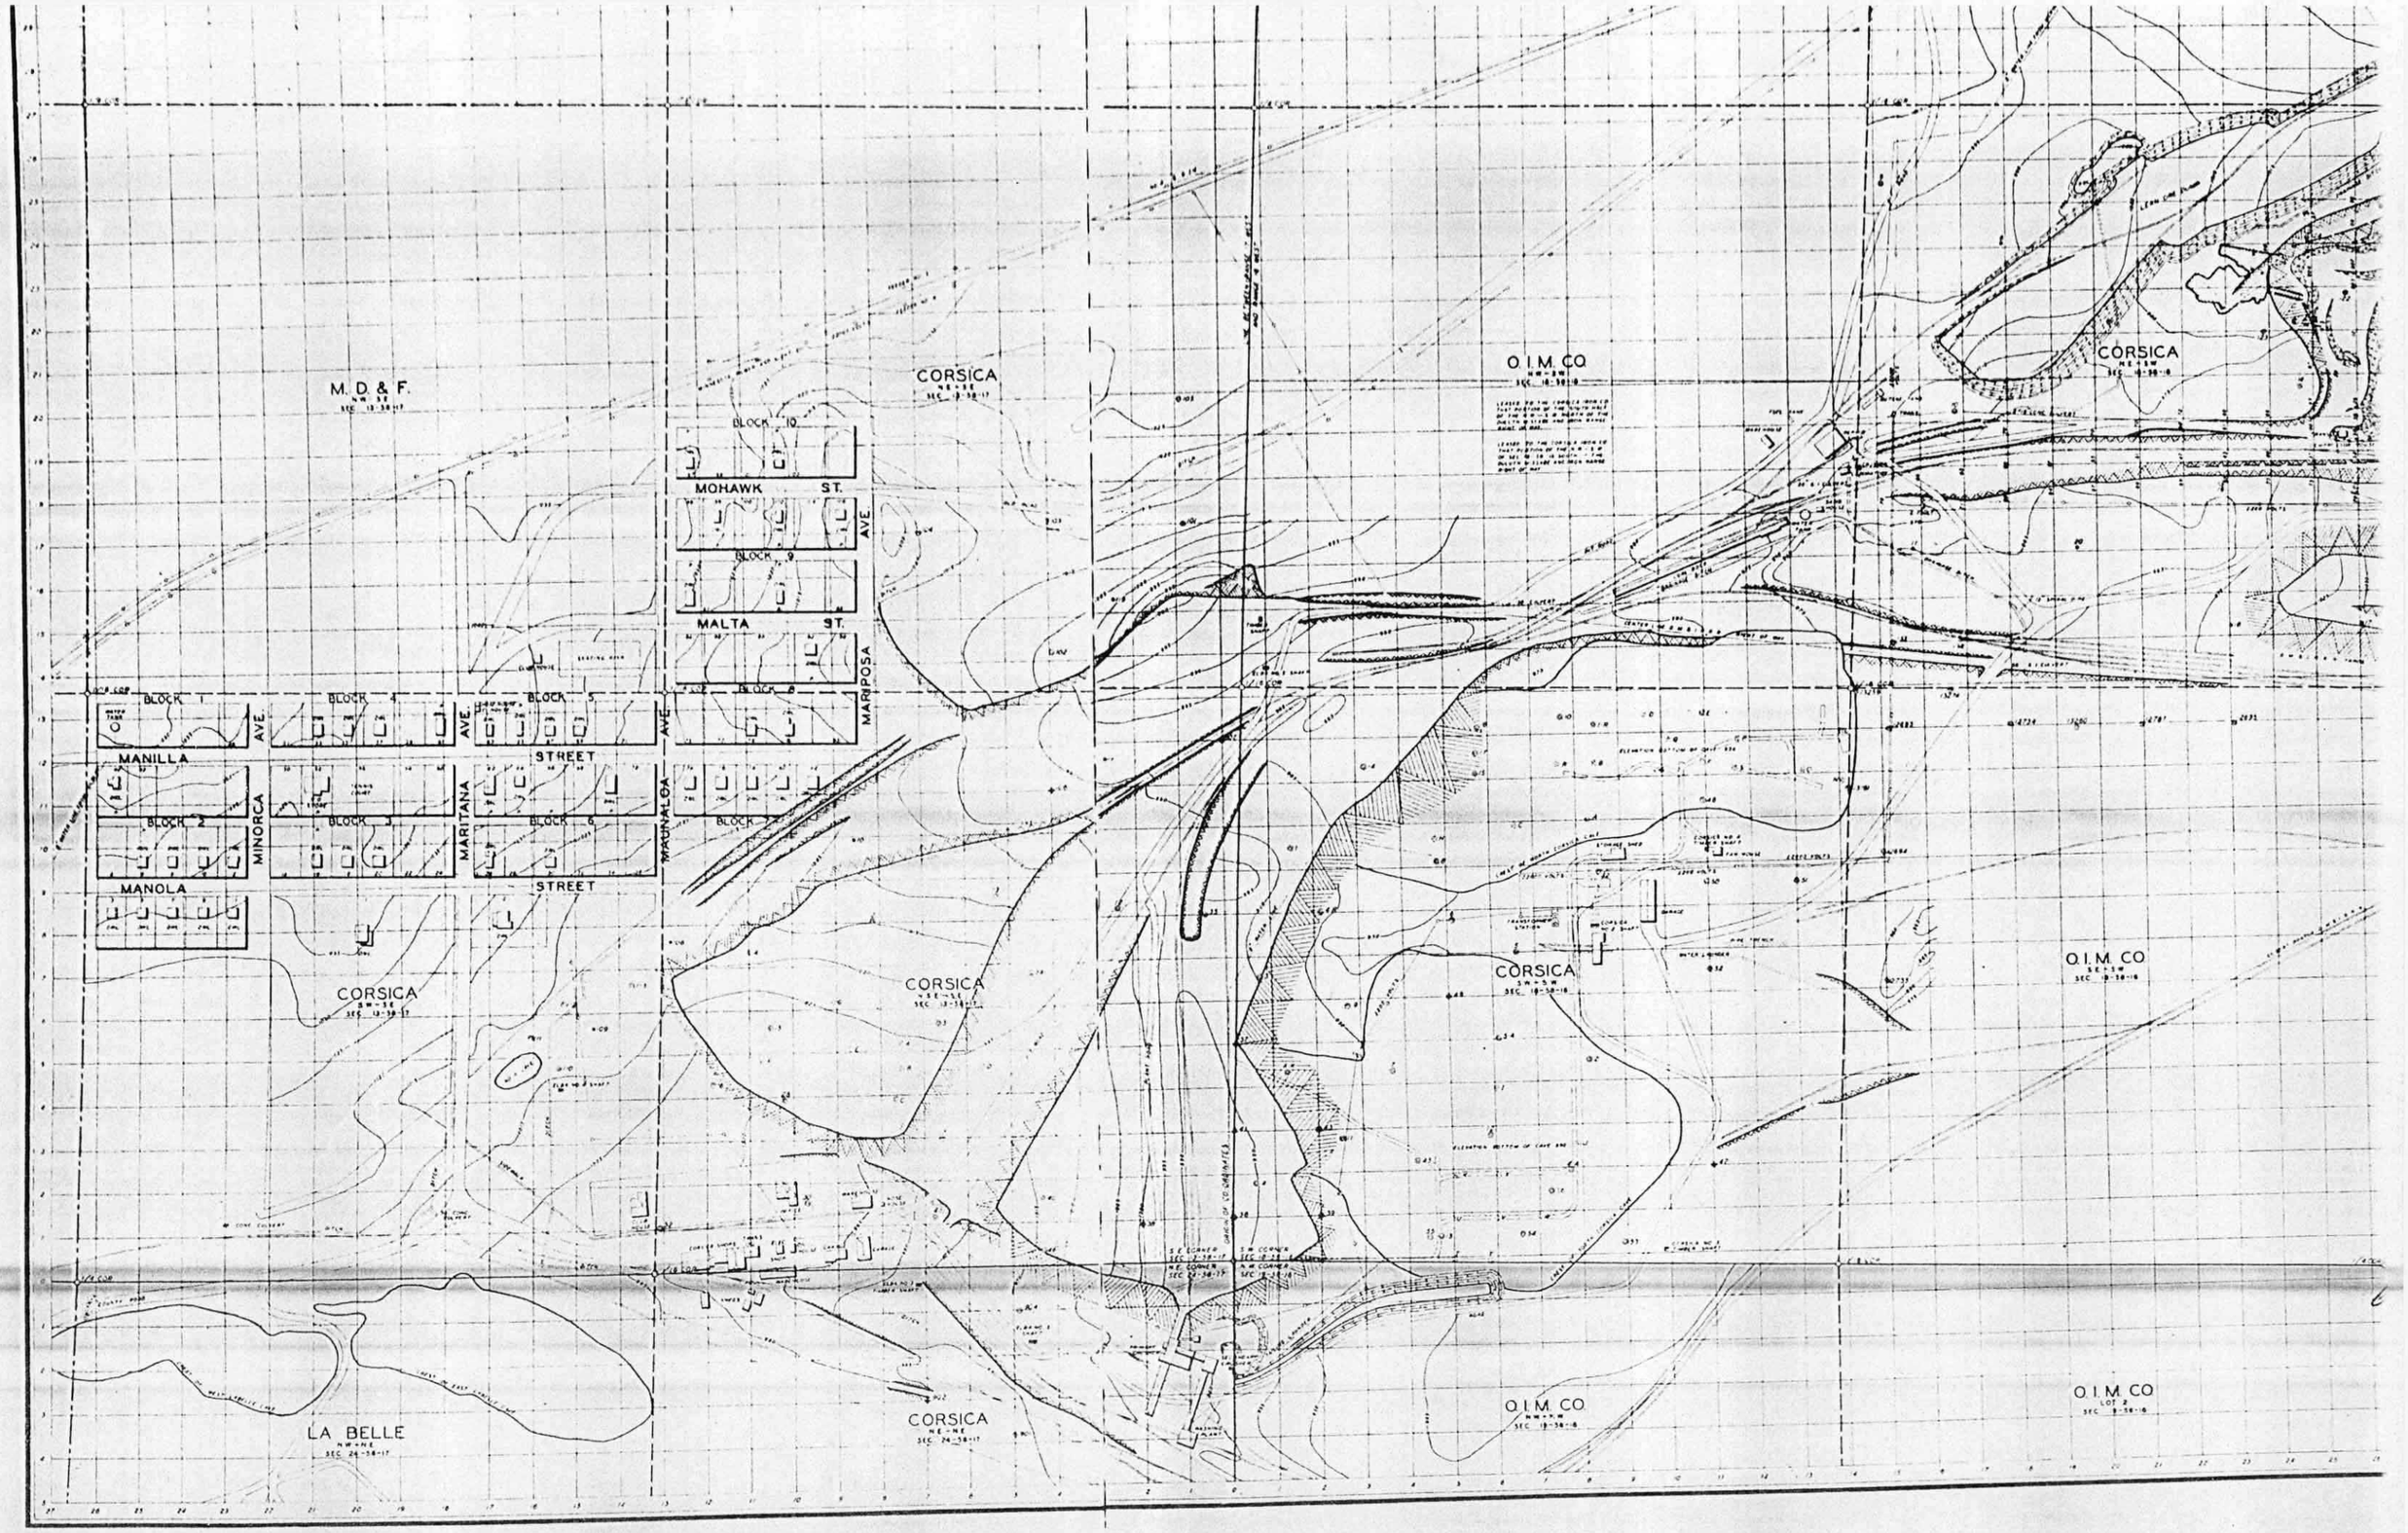

09 1531-1946 D 1-1-46 Corsica Mine & Vicin