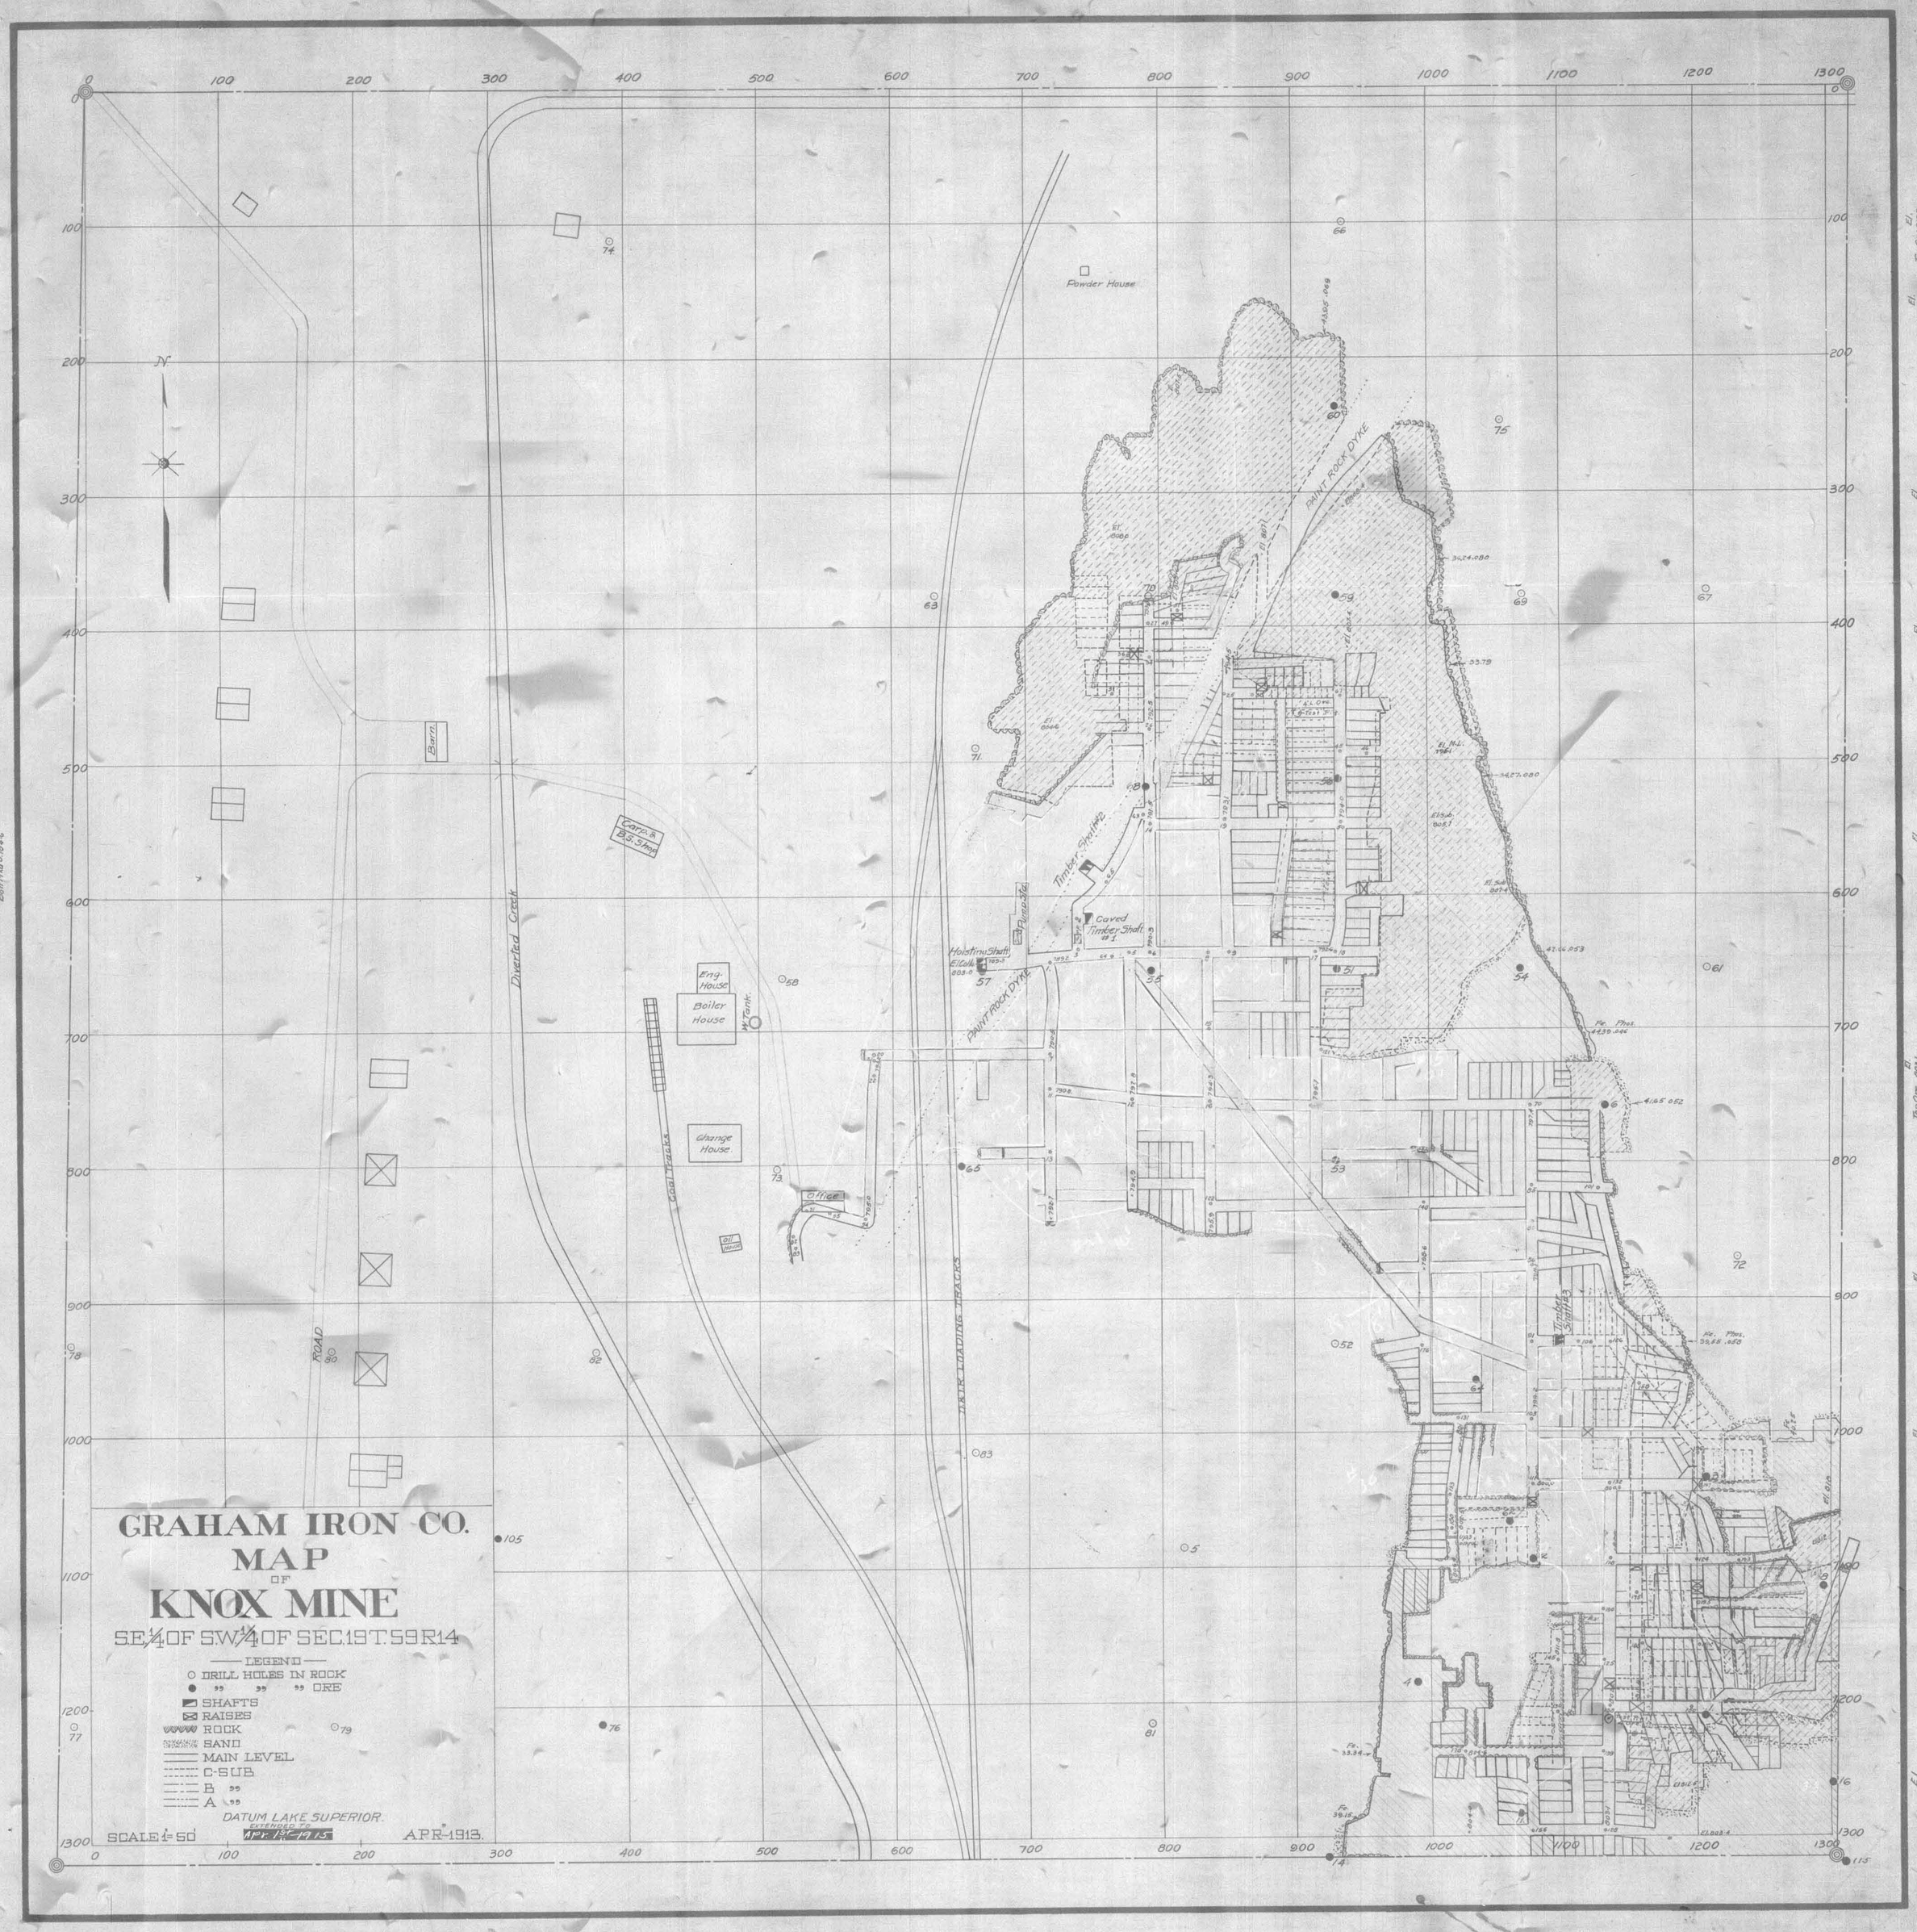
GRAHAM IRON CO.
MAP
OF
KNOX MINE
SE¼ OF SW¼ OF SEC. 19 T. 59 R. 14
LEGEND
DRILL HOLES IN ROCK
" " " ORE
SHAFTS
RAISES
ROCK
SAND
MAIN LEVEL
C-SUB
B "
A "
DATUM LAKE SUPERIOR.
SCALE 1" = 50'
APR. 1913.
N.
Powder House
Barn
Garage
Diverted Creek
Eng. House
Boiler House
W. Tank
Change House
Office
Oil House
ROAD
COAL TRACKS
ORE LOADING TRACKS
PAINT ROCK DYKE
Timber Shaft No. 1
Caved Timber Shaft No. 1
Hoisting Shaft
Timber Shafts

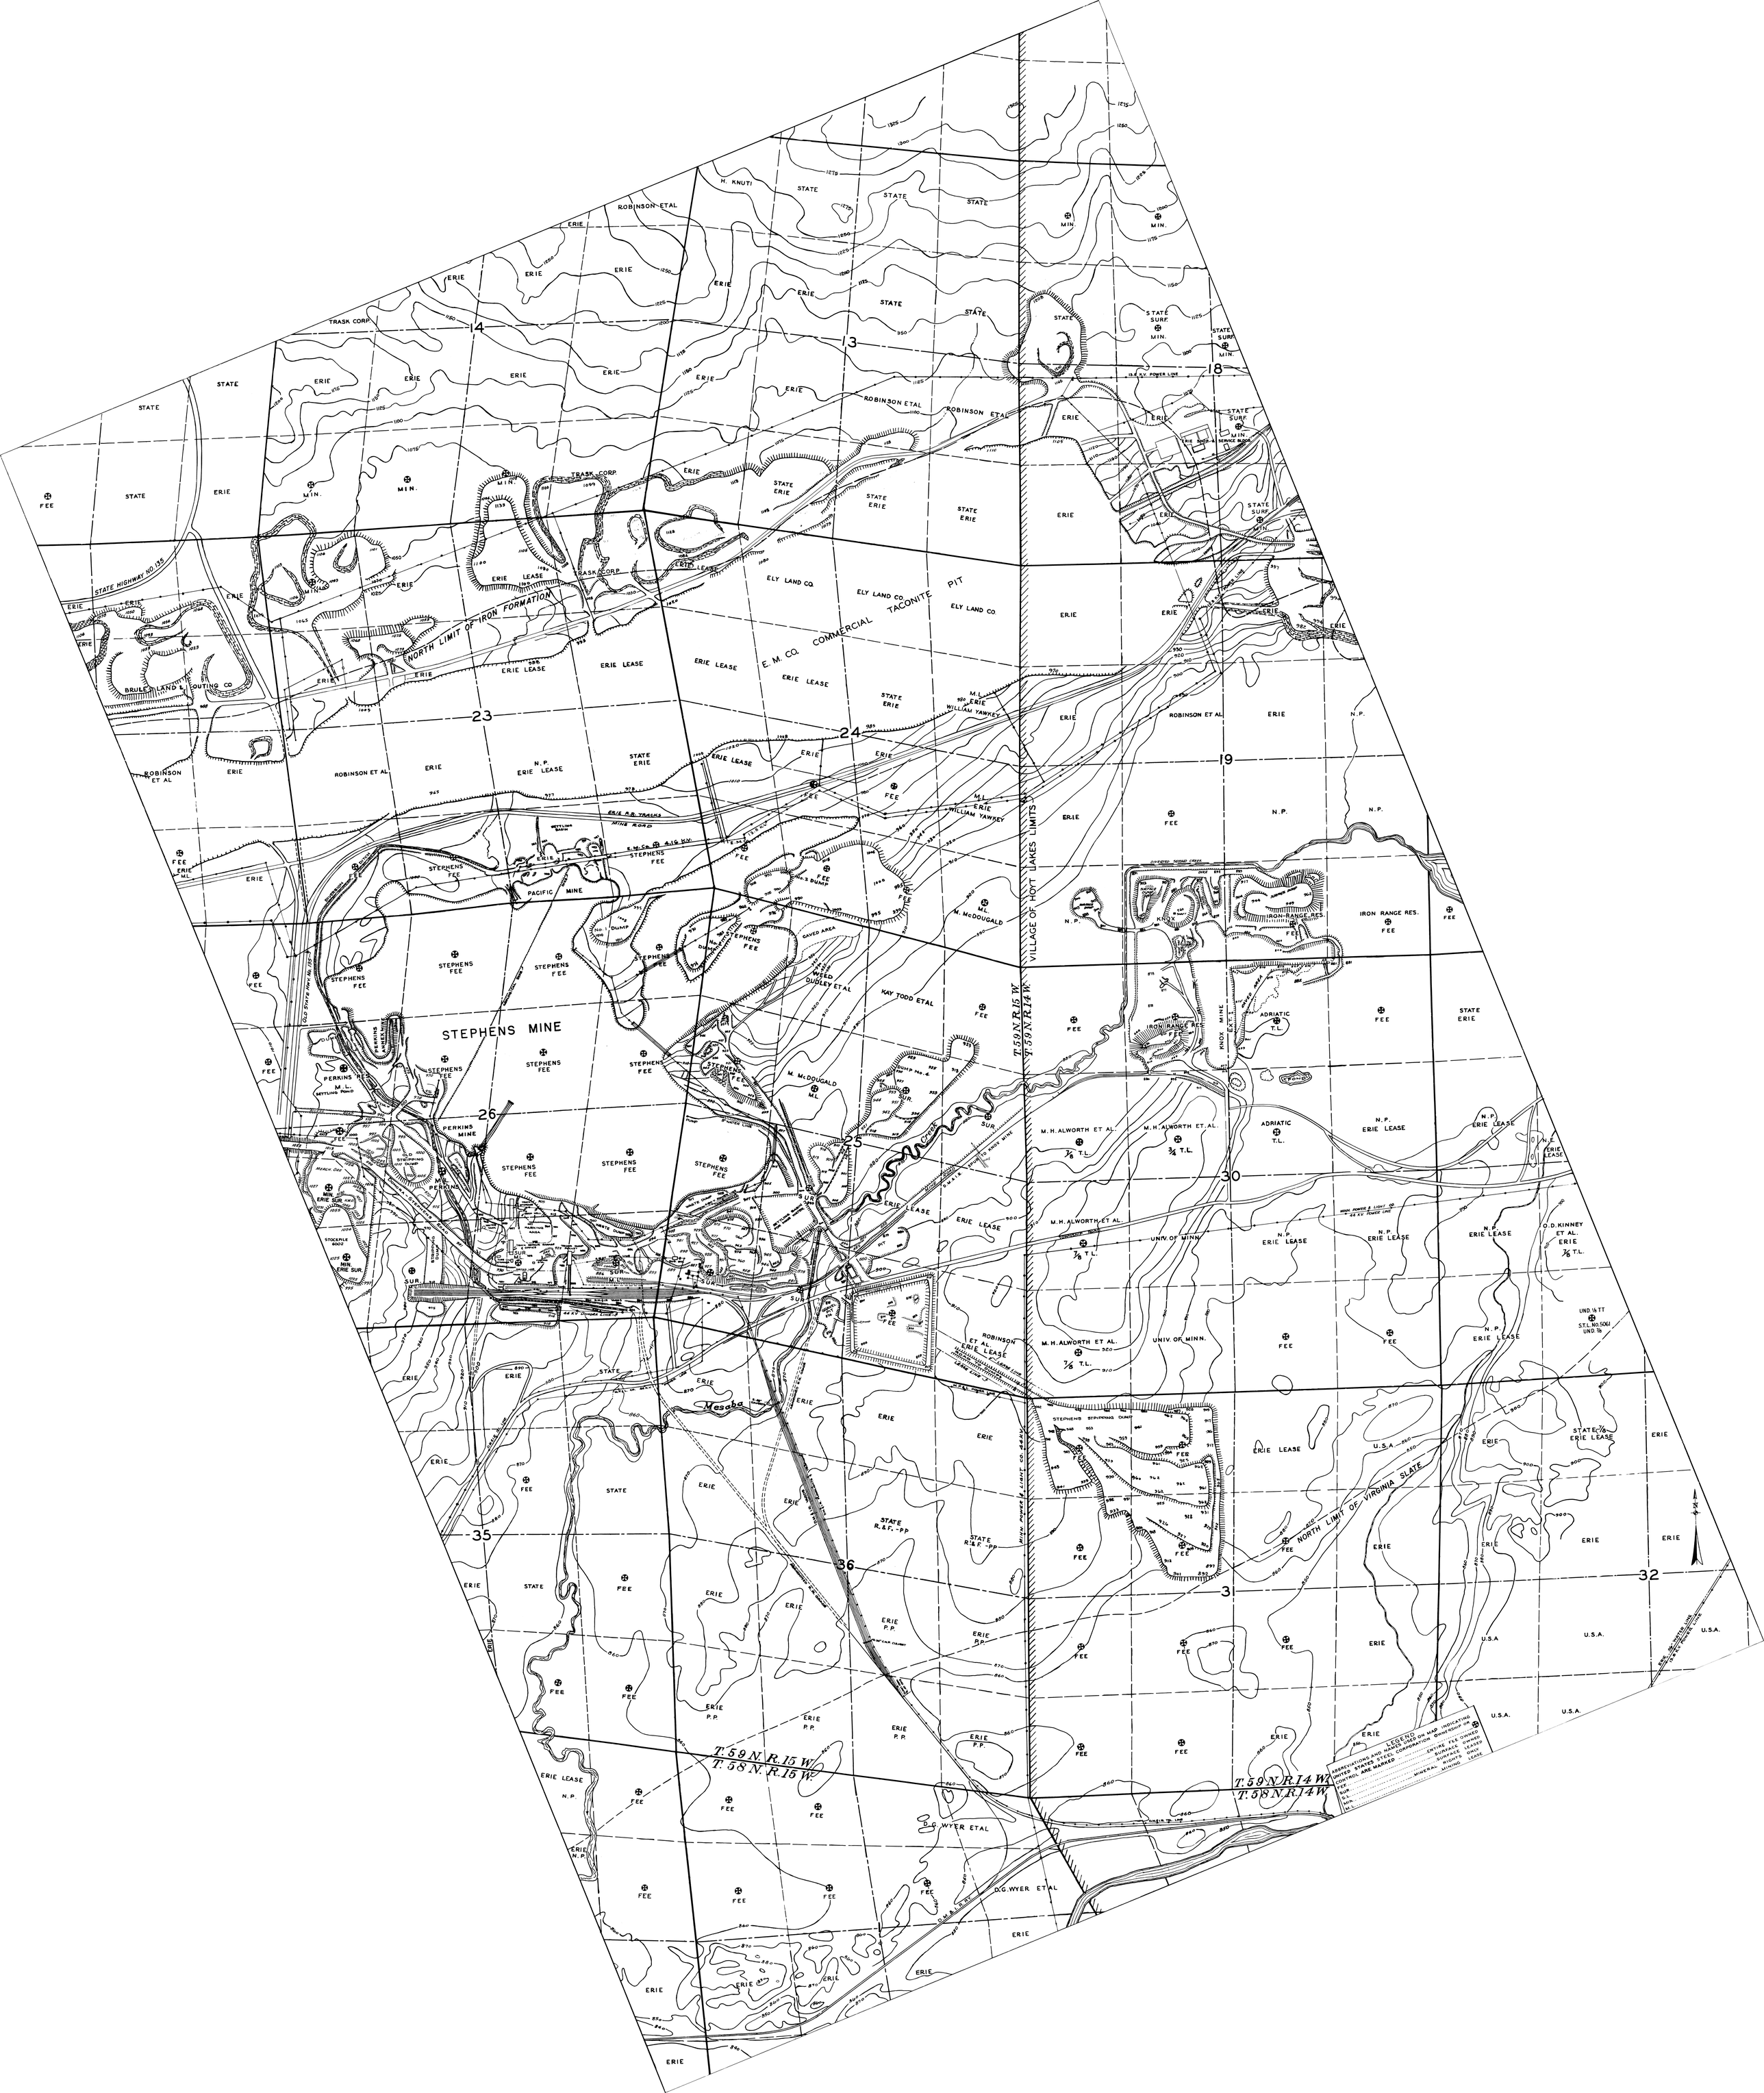
STEPHENS MINE
PACIFIC MINE
PERKINS MINE
COMMERCIAL TACONITE PIT
NORTH LIMIT OF IRON FORMATION
NORTH LIMIT OF VIRGINIA SLATE
VILLAGE OF HOYT LAKES LIMITS
T.59 N. R.15 W.
T.58 N. R.15 W.
T.59 N. R.14 W.
T.58 N. R.14 W.
Mesaba
Creek
STATE HIGHWAY NO. 135
ERIE R.R. TRACKS
MINE ROAD
ROBINSON ETAL
TRASK CORP.
ELY LAND CO.
E. M. CO.
ERIE LEASE
STATE
ERIE
FEE
N.P.
U.S.A.
MIN.
SUR.
T.L.
M.L.
STEPHENS FEE
STEPHENS STRIPPING DUMP
IRON RANGE RES.
KNOX MINE
ADRIATIC
M.H. ALWORTH ET AL.
UNIV. OF MINN.
O.G. WYER ETAL
O.D. KINNEY ET AL.
WILLIAM YAWKEY
M. McDOUGALD
KAY TODD ETAL
WEED DUDLEY ET AL
LEGEND
ABBREVIATIONS AND NAMES USED ON MAP INDICATING UNITED STATES STEEL CORPORATION OWNERSHIP OR CONTROL ARE MARKED
FEE ..... ENTIRE FEE OWNED
SUR. ..... SURFACE OWNED
S.L. ..... SURFACE LEASED
MIN. ..... RIGHTS ONLY
M.L. ..... MINERAL MINING LEASE