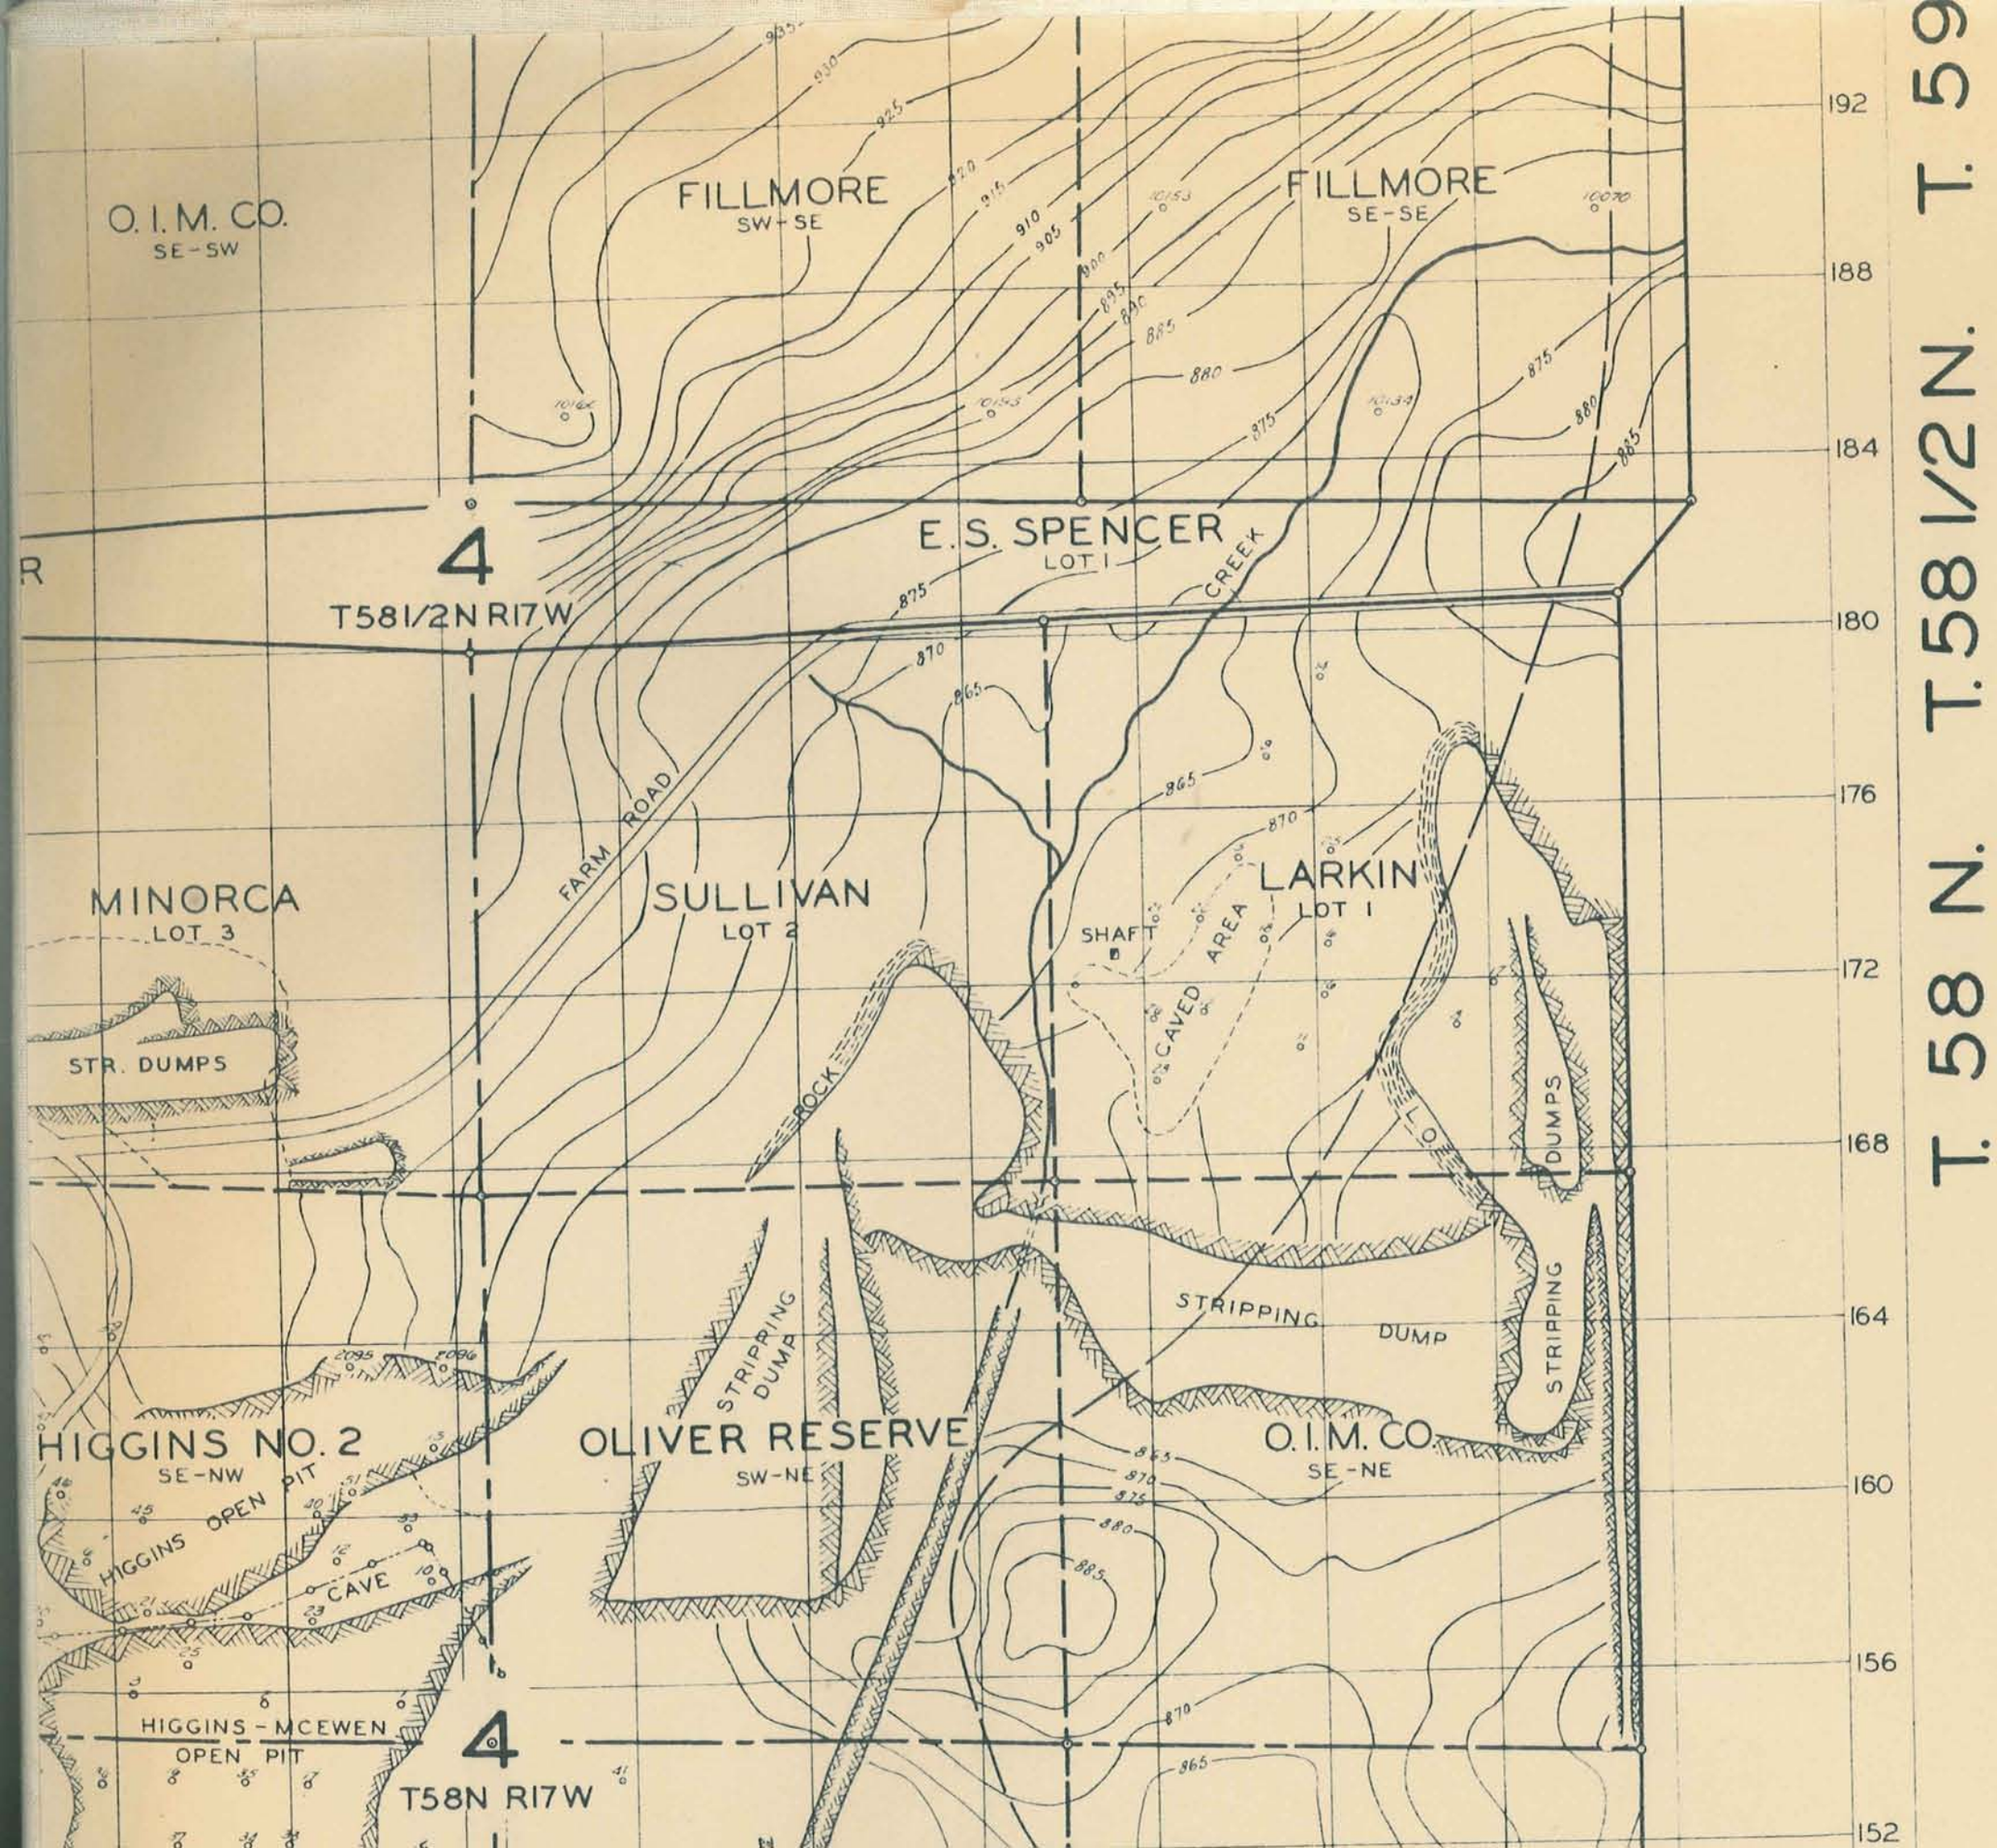
O. I. M. CO.
SE-SW
FILLMORE
SW-SE
FILLMORE
SE-SE
E. S. SPENCER
LOT 1
CREEK
4
T58 1/2 N R17 W
FARM ROAD
SULLIVAN
LOT 2
MINORCA
LOT 3
STR. DUMPS
ROCK
SHAFT
CAVED AREA
LARKIN
LOT 1
L.O.
DUMPS
STRIPPING
DUMP
STRIPPING
DUMP
STRIPPING
HIGGINS NO. 2
SE-NW
HIGGINS OPEN PIT
CAVE
OLIVER RESERVE
SW-NE
O. I. M. CO.
SE-NE
HIGGINS-MCEWEN
OPEN PIT
4
T58N R17W
192
188
184
180
176
172
168
164
160
156
152
T. 58 N.
T. 58 1/2 N.
T. 59

OLIVER IRON MINING CO.
No.1
TOPOGRAPHIC MAP OF
VIRGINIA DISTRICT
MESABI RANGE

SCALE

LAKE SUPERIOR DATUM.

ENGINEERING DEPT.
VIRGINIA, MINN.

JAN.1,1930.

LEGEND

S.O.------SURFACE OWNED
M.L.------MINING LEASE.
M.R.------MINERAL RIGHTS.
W.S.------WICKWIRE STEEL COMPANY
G.N.--GREAT NORTHERN IRON ORE PROPERTIES

ABBREVIATIONS AND NAMES USED ON MAP INDICATING U.S.S CORP. OWNERSHIP OR CONTROL ARE MARKED ------★

No.1989.


SULLIVAN
1st SUB
EL. 815
LARKIN
A. SUB
EL 817
EL COLLAR 99413
TOE OF ROCK DUMP
CREST OF ROCK DUMP
EL COLLAR 00874
SHAFT No 1
EL COLLAR 00877
INNER SHAFT
CREST OF STRIPPING DUMP
TOE OF STRIPPING DUMP
PROPERTY LINE
CREEK
N


SULLIVAN
2nd SUB.
EL. 803
LARKIN
2 SUB.
EL. 809
EL COLLAR 89413
TOE OF ROCK DUMP
CREST OF ROCK DUMP
SHAFT No 1
EL COLLAR 89392
TIMBER SHAFT
PROPERTY LINE
CREEK
CREST OF STRIPPING DUMP
TOE OF STRIPPING DUMP

OLIVER IRON MINING CO.
MAP
OF
SULLIVAN & LARKIN
SUB-LEVELS

SCALE 1"=40'

ENGINEERING DEPT. DEC. 16, 1914
VIRGINIA, MINN. H.B

No. 1348-