

E.S. SPENCER
LOT 1

E.S. SPENCER
LOT 2

4
T58 1/2 N R17 W

MINORCA
LOT 1

MINORCA
LOT 4
DUMPS

MINORCA
LOT 3

FARM ROAD

SULLY
LOT

OPEN
PIT

MINORCA
OPEN PIT

STR. DUMPS

CAVED
AREA

CAVED AREA

MINORCA
SE-NE

HIGGINS NO. 2
SW-NW

HIGGINS NO. 2
SE-NW

OLIVER
SE

HIGGINS

LOCATION

RAMP

CAVE

HIGGINS OPEN PIT

CAVE

HIGGINS - MCEWEN
OPEN PIT

4
T58 N R17 W

SHAFT

LINCOLN
LOCATION

CAVE

CAVE



No 2 MINORCA

SCALE 1" = 40'

APR. 1908.





NO 2 MINORCA

SUB 984.7 M.L. 965.3

SCALE 1-40 JAN 1913

SEP 1 - 1913

Elev. Shaft Collar 1035.96



NO.4 MINORCA


MAIN LEVEL	———	ELEV	1046
A SUB	- - - -	ELEV	1072
B SUB		ELEV	1062
C SUB	- . - .	ELEV	1055

ELEV OF SHAFT COLLAR 1131.80

SCALE 1"=40'

SEP 1 - 1911

FEB 1913

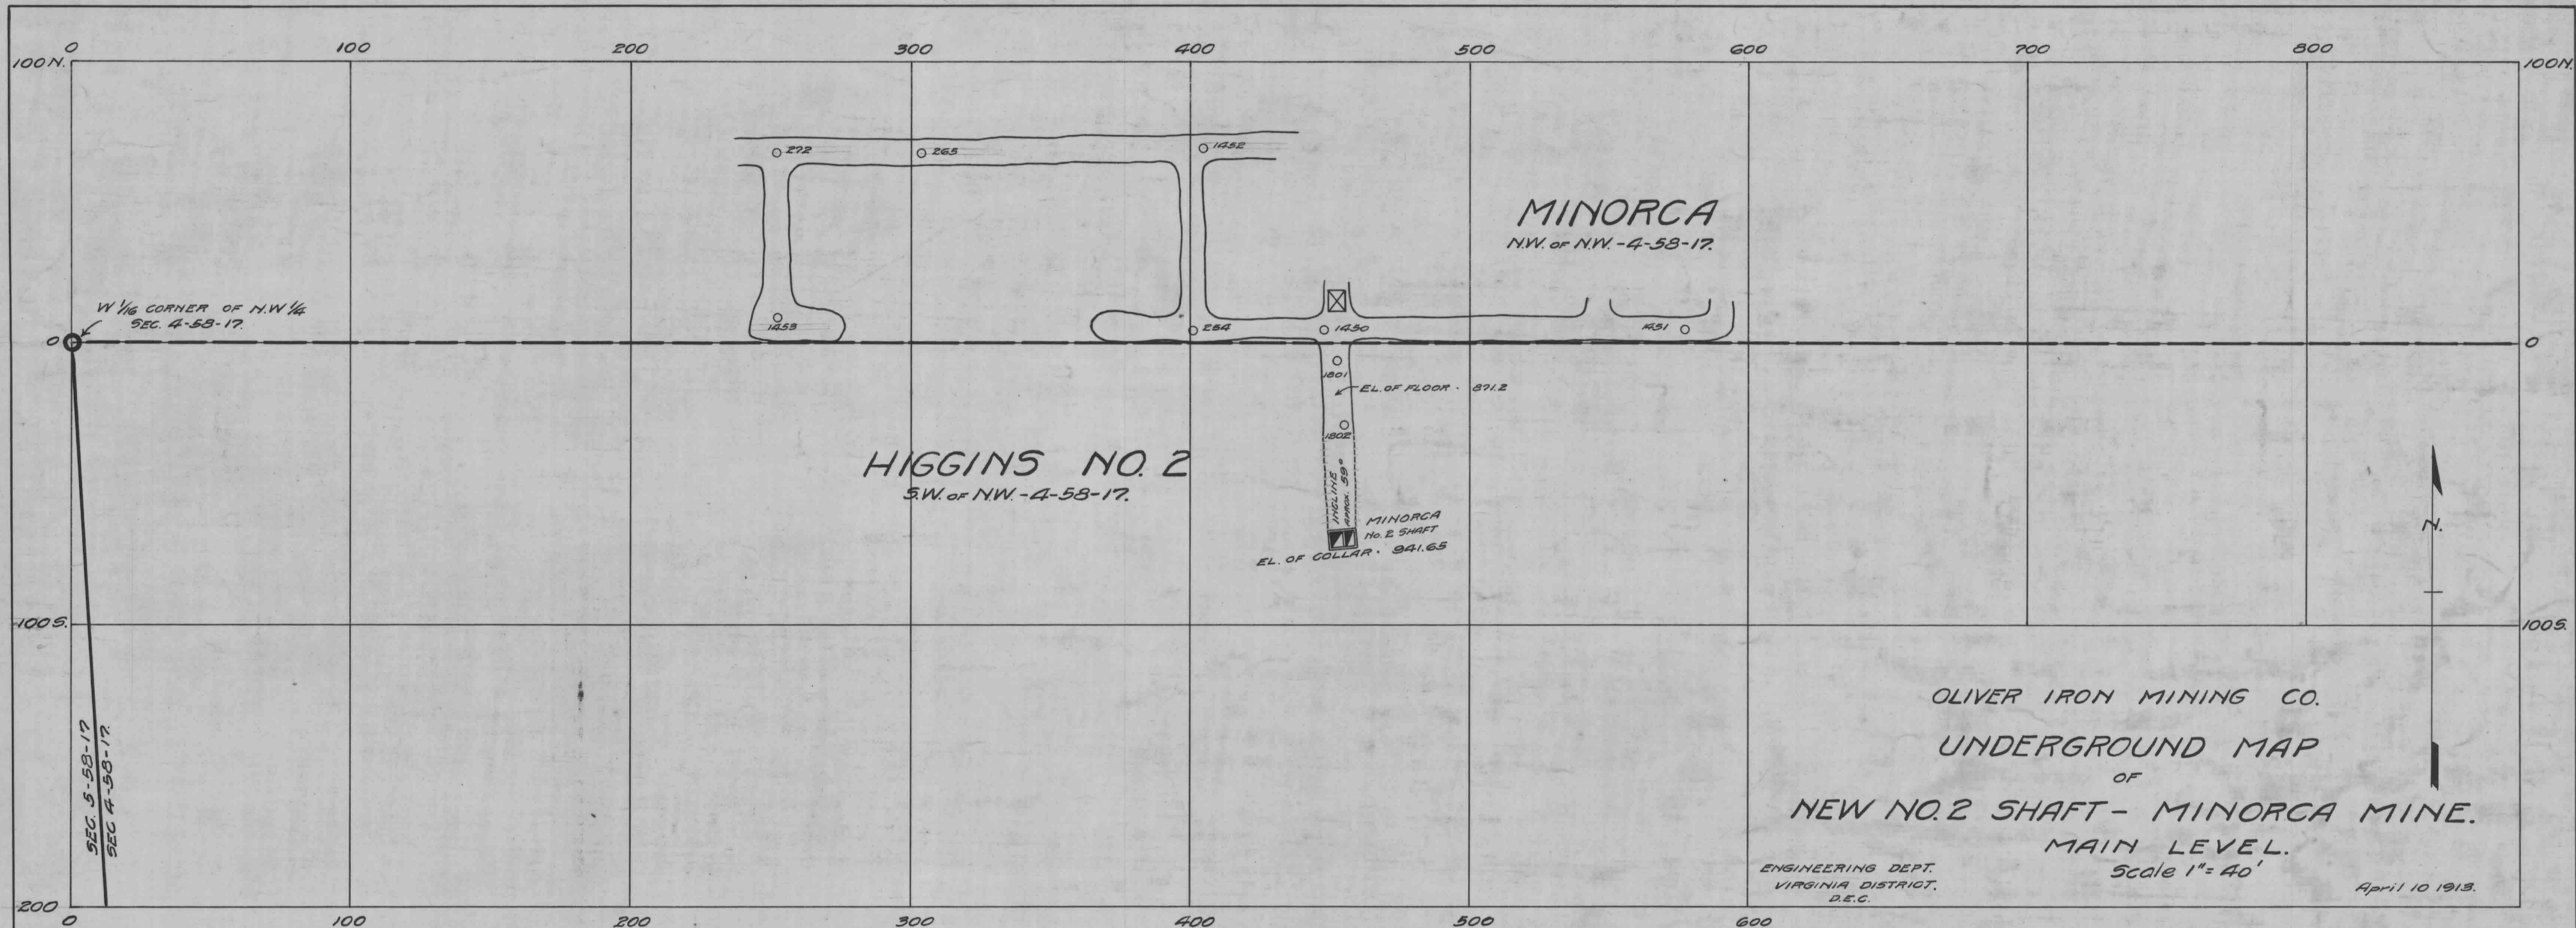

NO. 1243 CASE 11 DWR 40 CPT 2 FILE 17

FILE NO. 8-2401:15. SECT. B., DWR/CPT. 31.

