


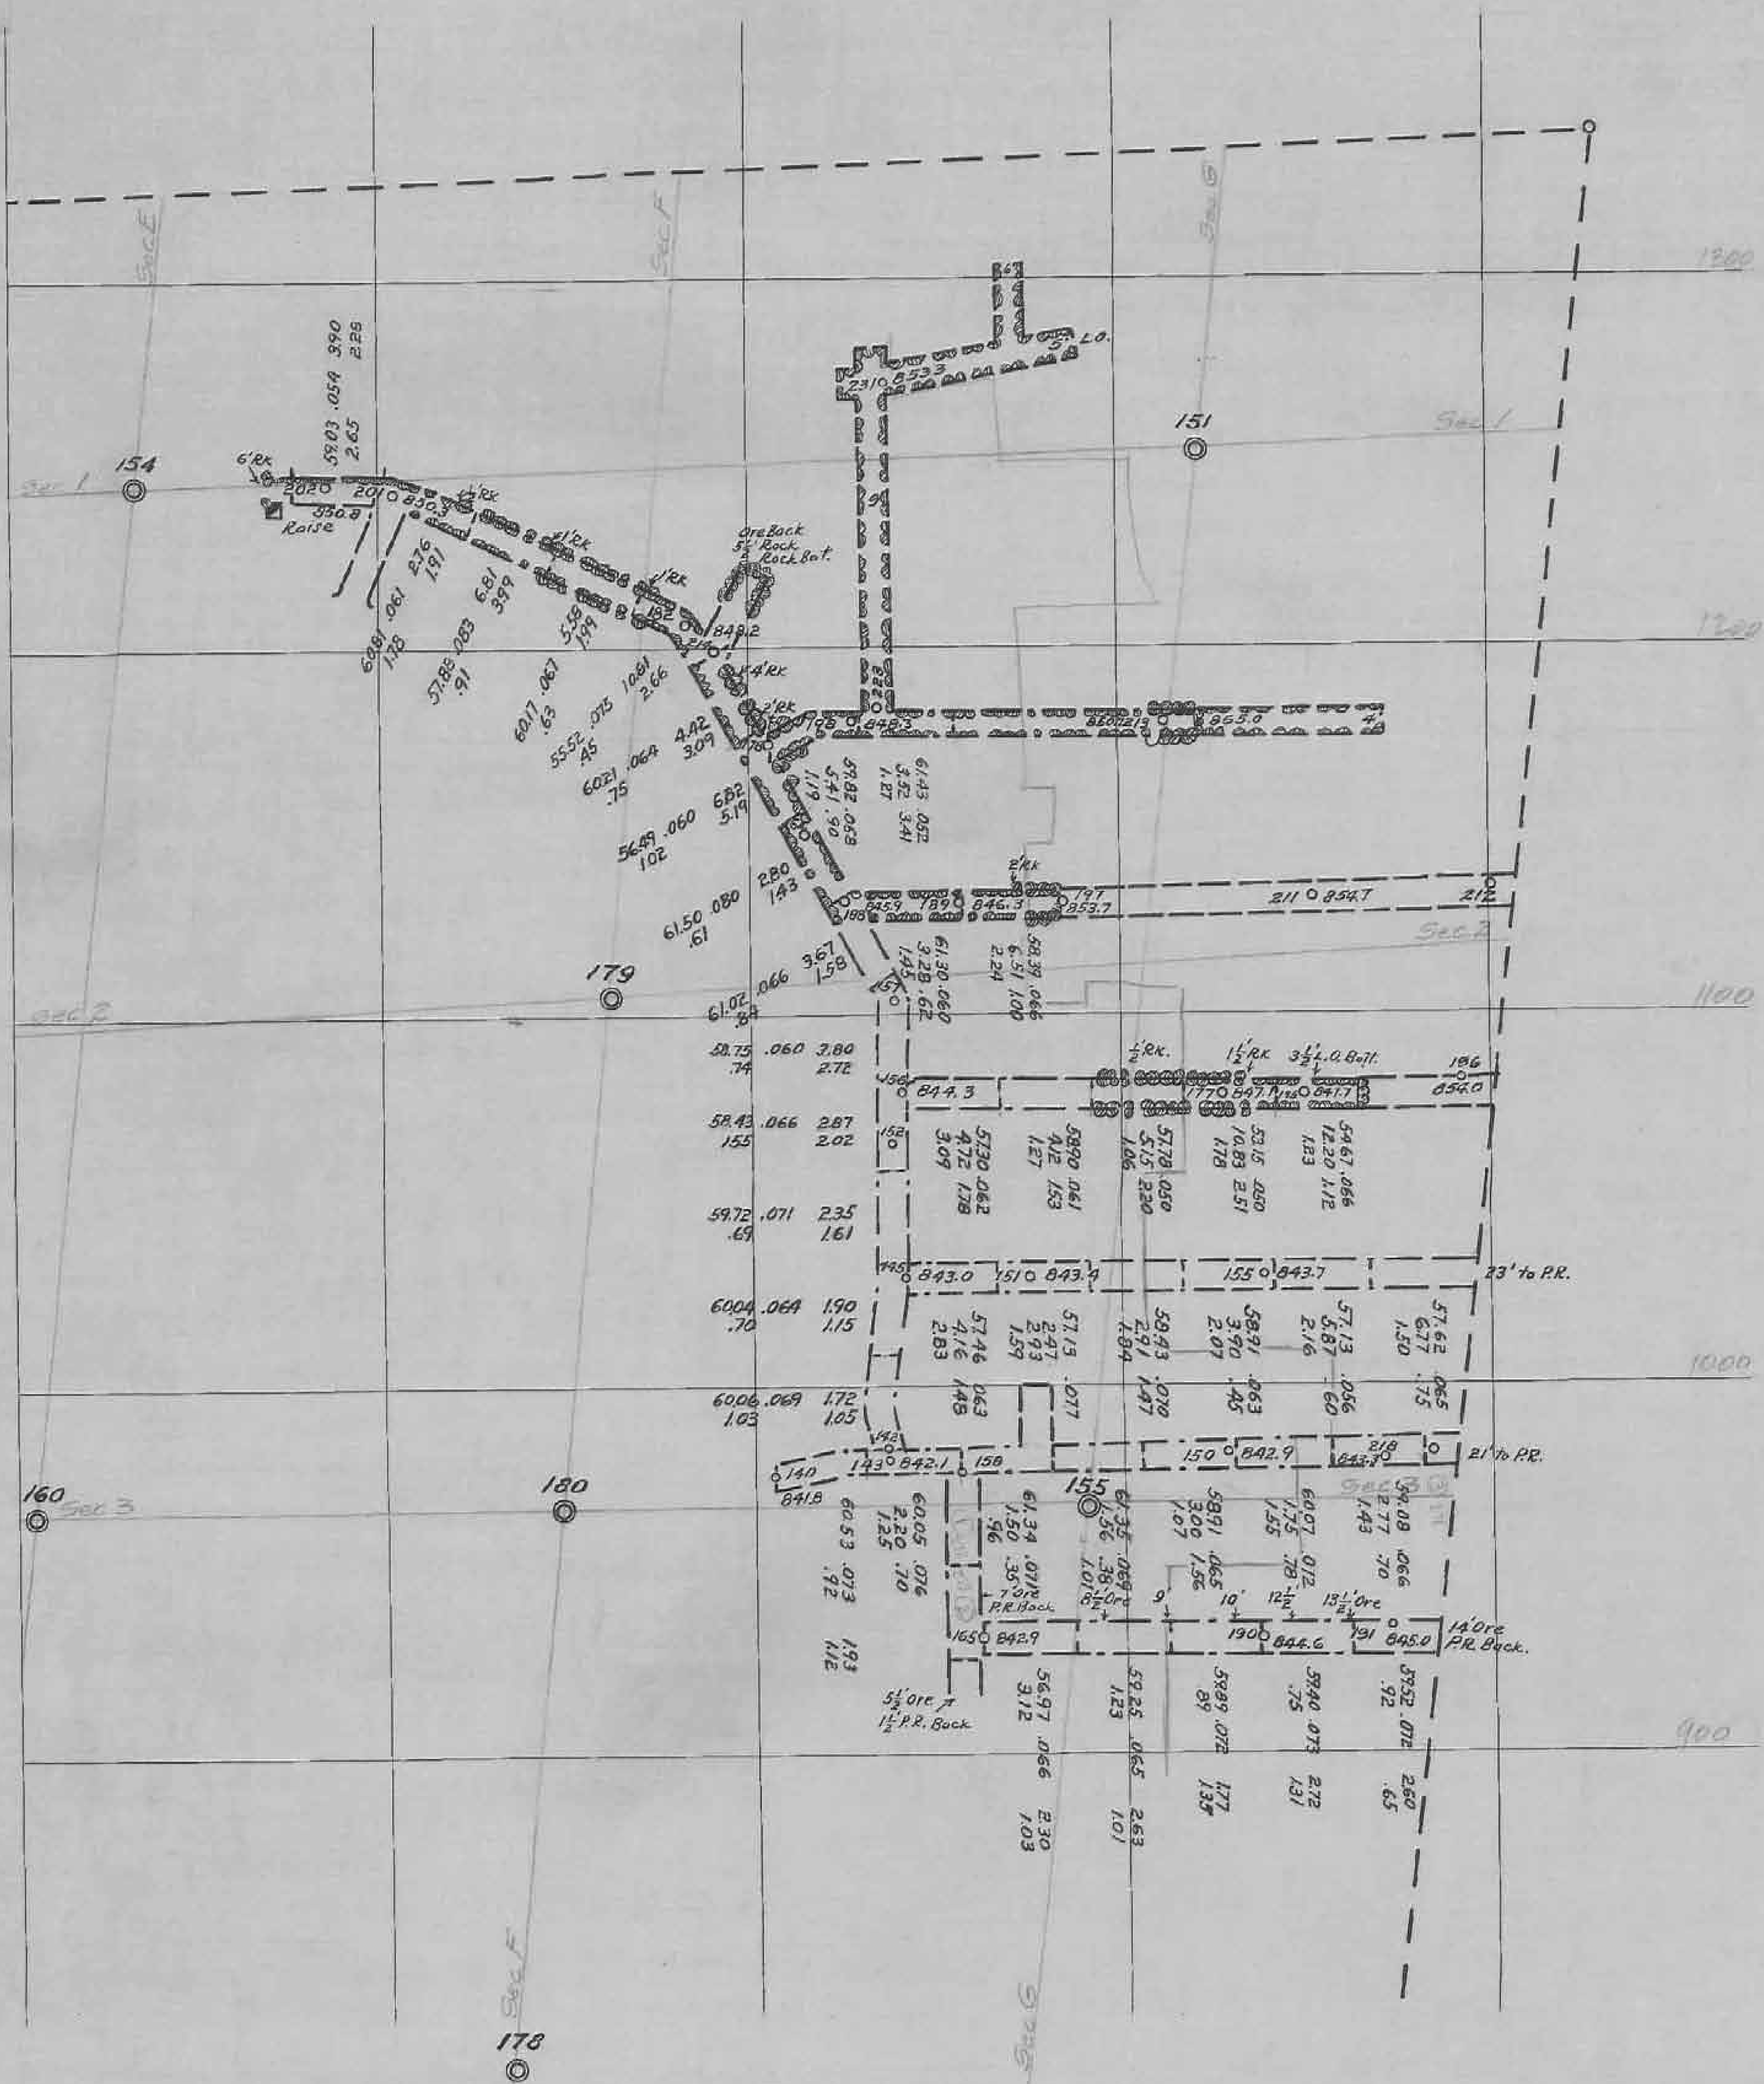

102

103

13

59.08 .070 8.26

5.54 .97

53.09 .094

13.90 18 1.15

47.75 .084

21.12 .56 .59

89.20

60.71 .071 5.85

.53 1.23

47.58 .099

19.15 .73 .88

59.72 .062 8.53 .28 .82



13

Sec. E

114
891.8

60.86 .064 5.63 2.00 1.93

11

888.4
94

60.70 .120 3.72 .70 1.17

61.34 .006 4.04 .80 .60

86 879.1

85 877.9

892.0

892.2
1010

59.08 .070 0.26

.54 .97

53.09 .004

13.90 1.15

2

47.75 .084

21.12 .56 .59

60.71 .071 5.85
.53 1.23

59.72 .062 8.53 .28 .82

47.58 .099
19.15 .73 .88

13

12

Sec. D

11

Sec. F

12

12

Sec. I

WARREN
SE-NE 9-57-21


WARREN
SW-NW 10-57-21

MEAD IRON COMPANY
ANALYSIS MAP

WARREN MINE

LEGEND
800 LEVEL
870 LEVEL
880 LEVEL
890 LEVEL
HBSING, MINN.


SCALE 1"=40'
LAKE SUPERIOR DATUM

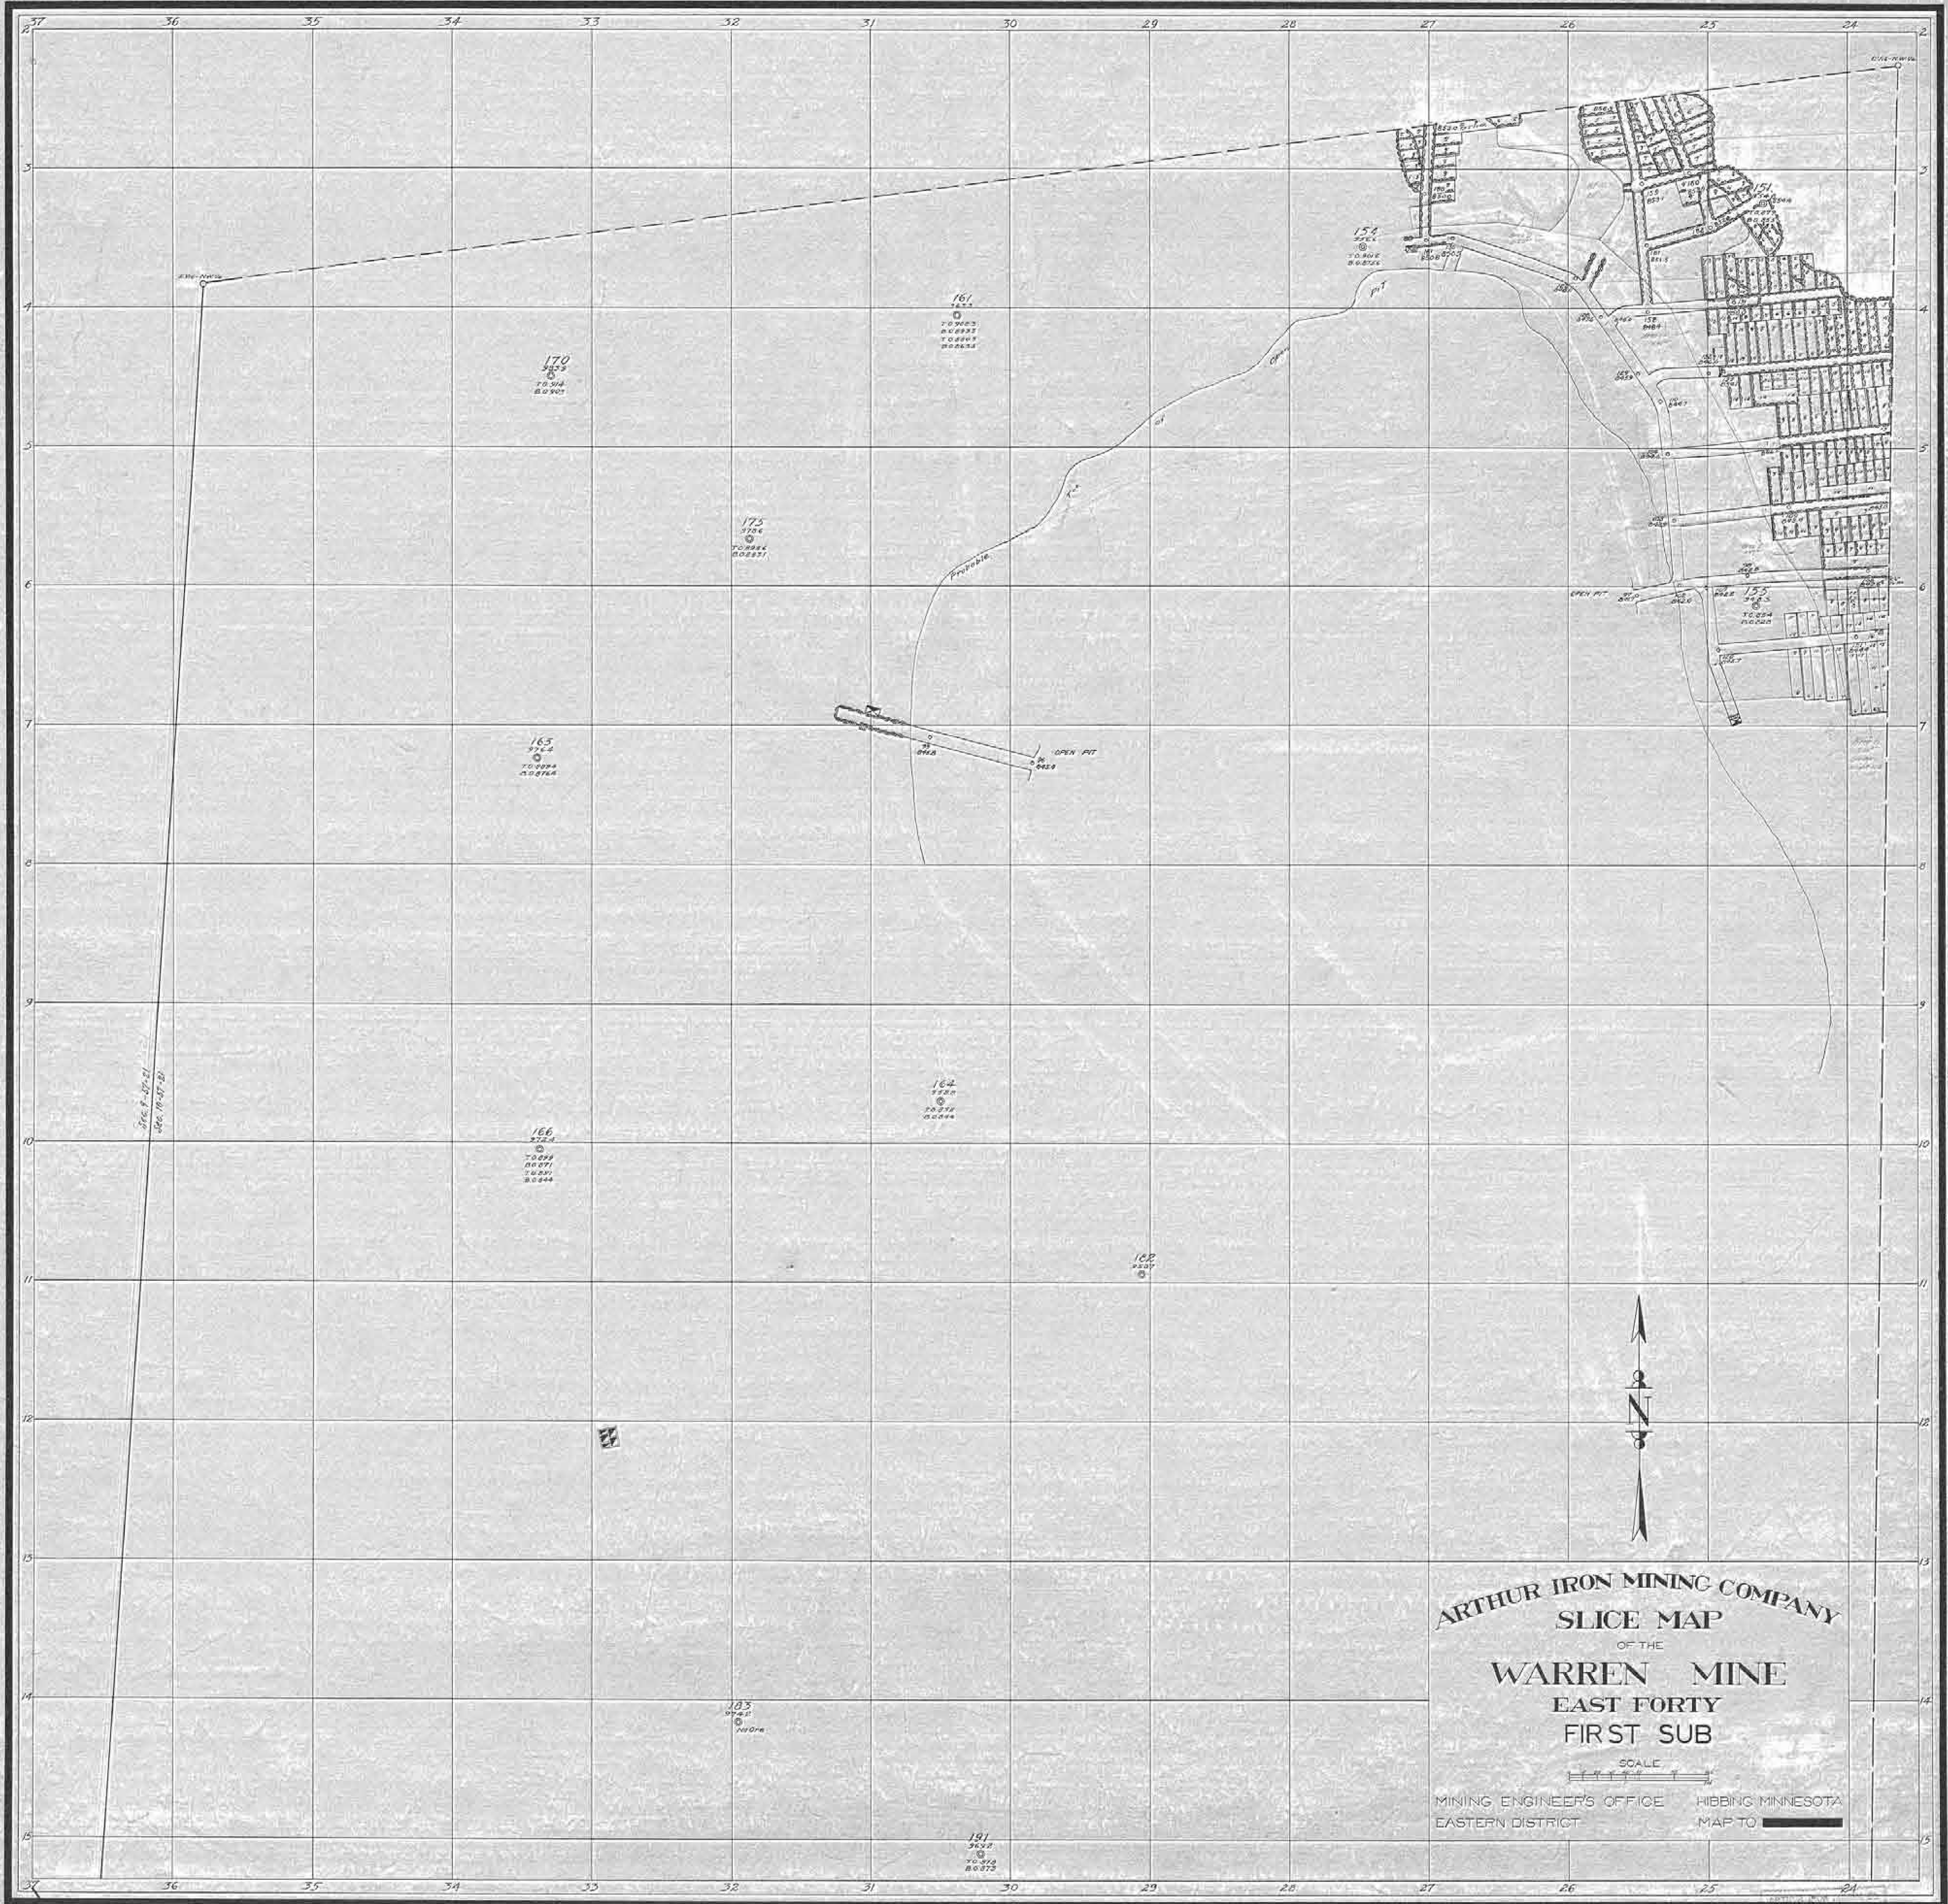


ARTHUR IRON MINING COMPANY
SLICE MAP
OF THE
WARREN MINE
EAST FORTY
FIRST SUB

SCALE
MINING ENGINEER'S OFFICE
EASTERN DISTRICT
HIBBING MINNESOTA
MAP TO



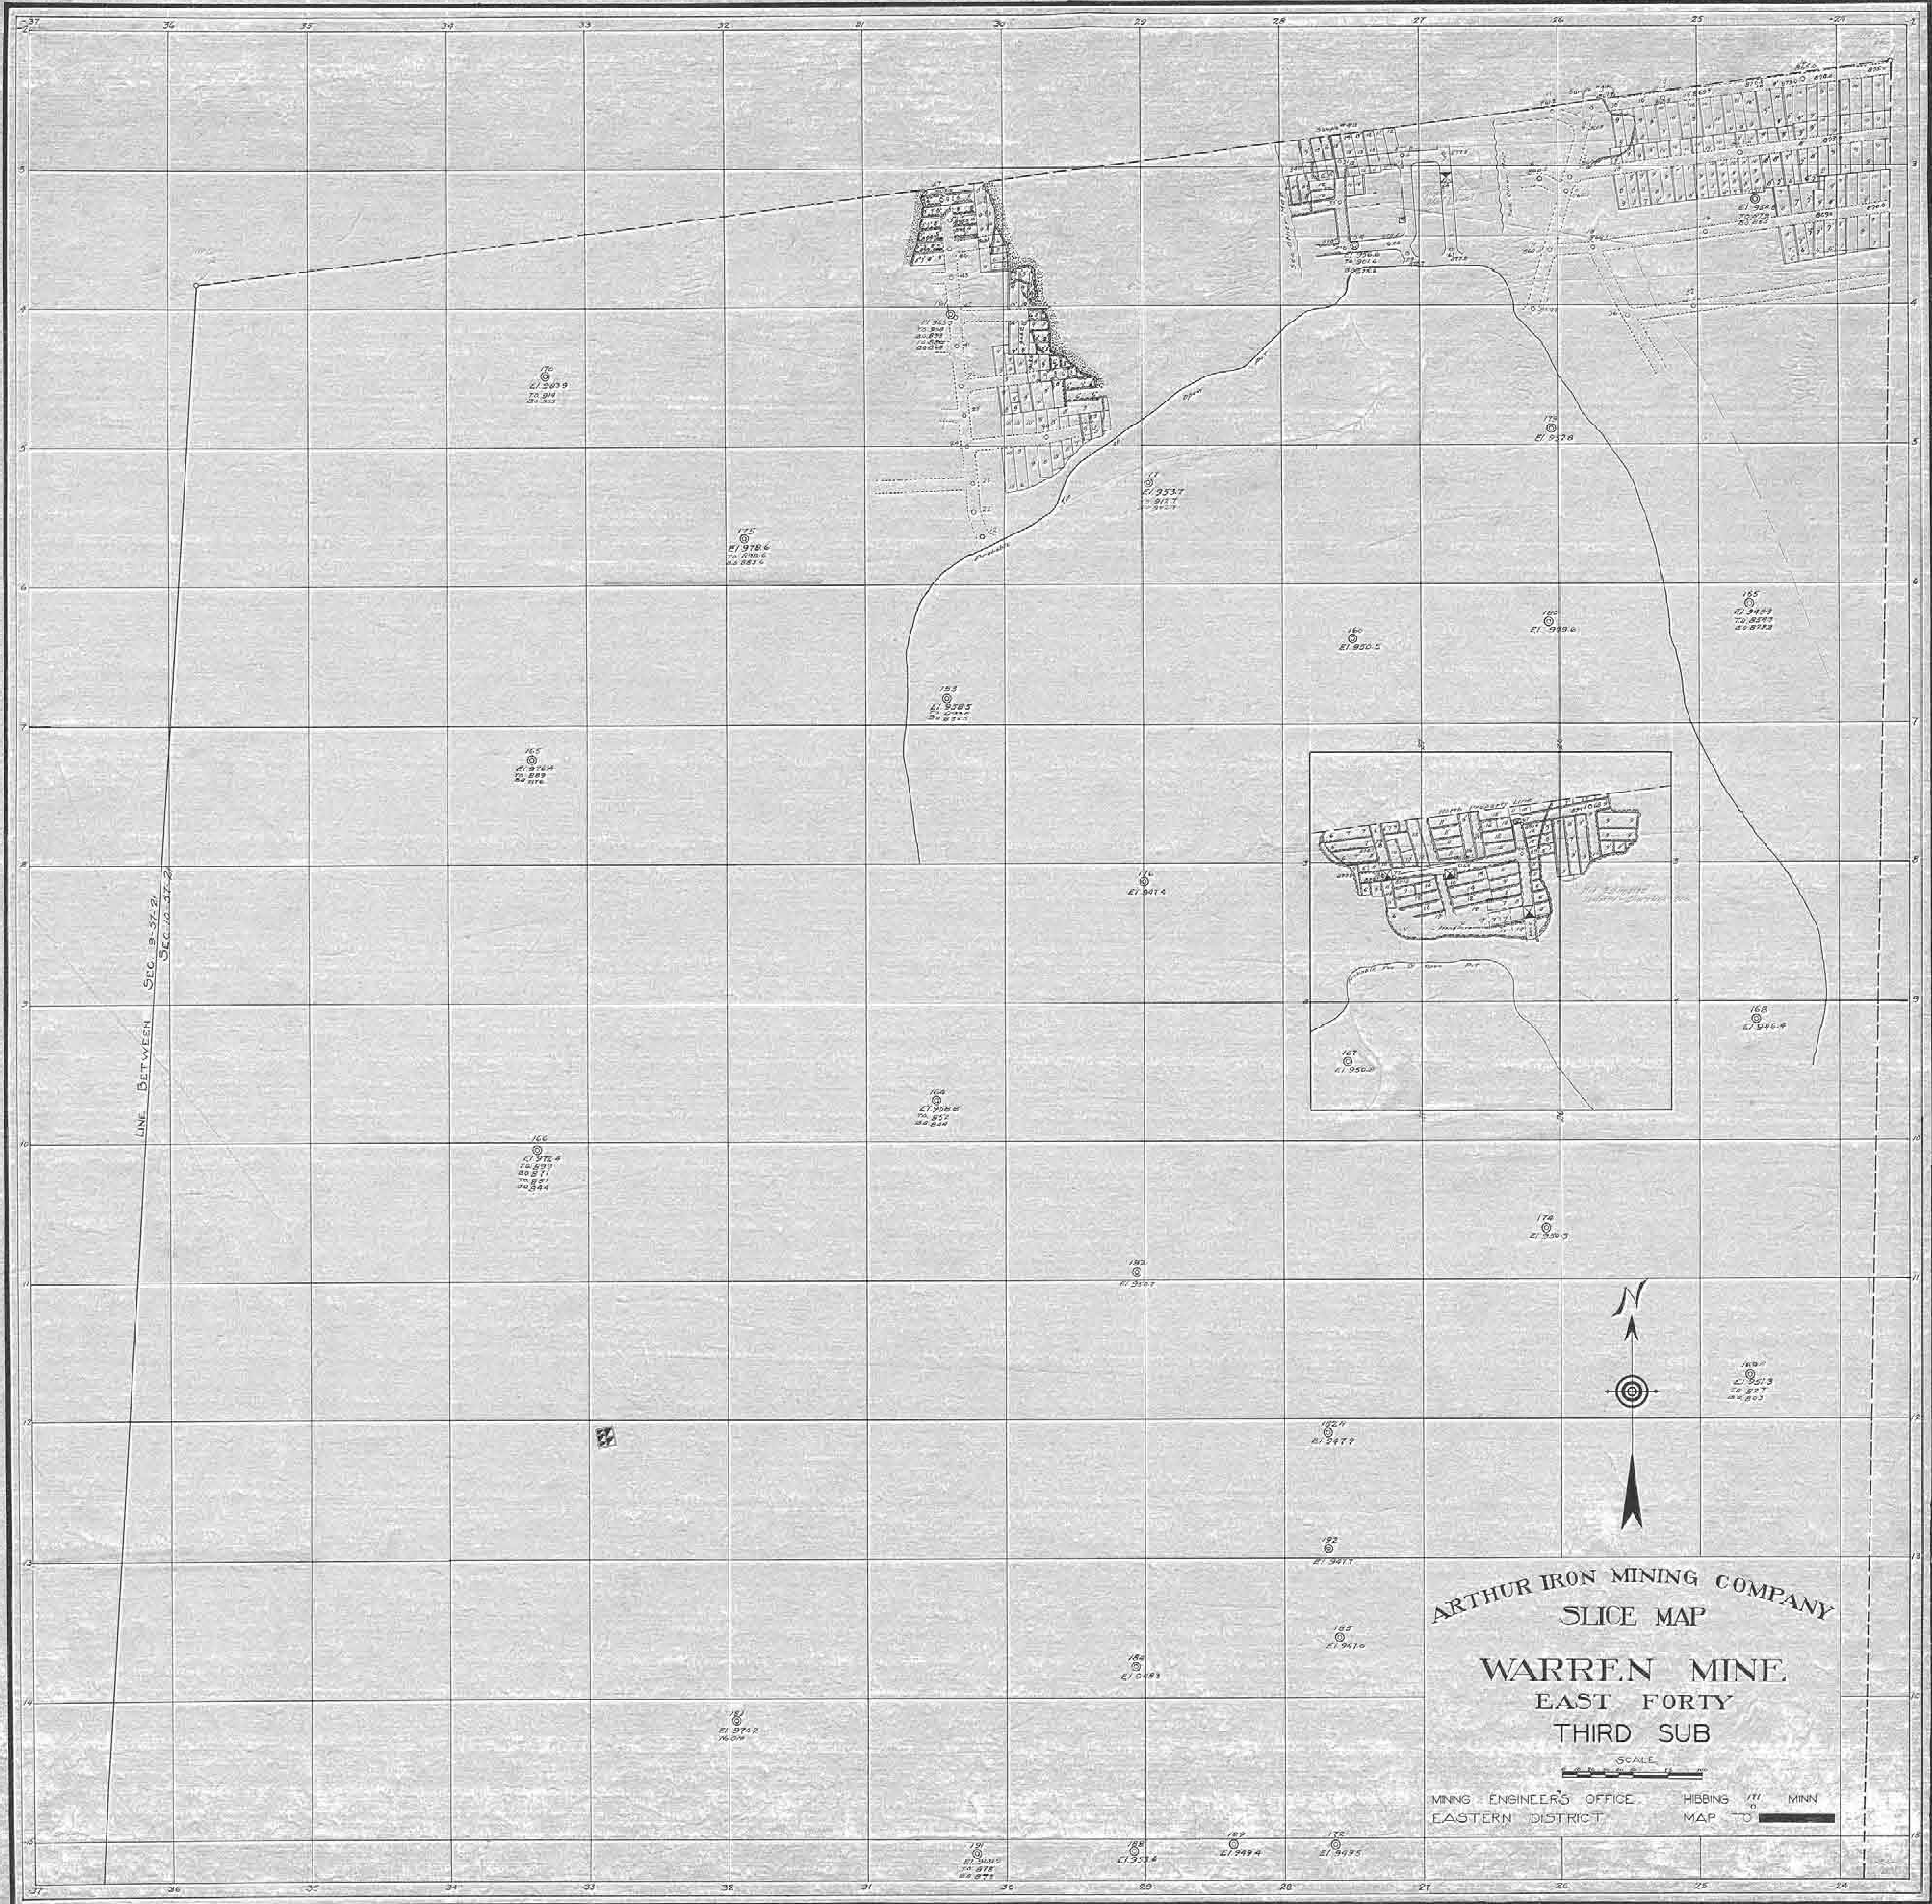

ARTHUR IRON MINING COMPANY
SLICE MAP
WARREN MINE
EAST FORTY
THIRD SUB
MINING ENGINEER'S OFFICE
EASTERN DISTRICT
HIBBING MINN
MAP TO

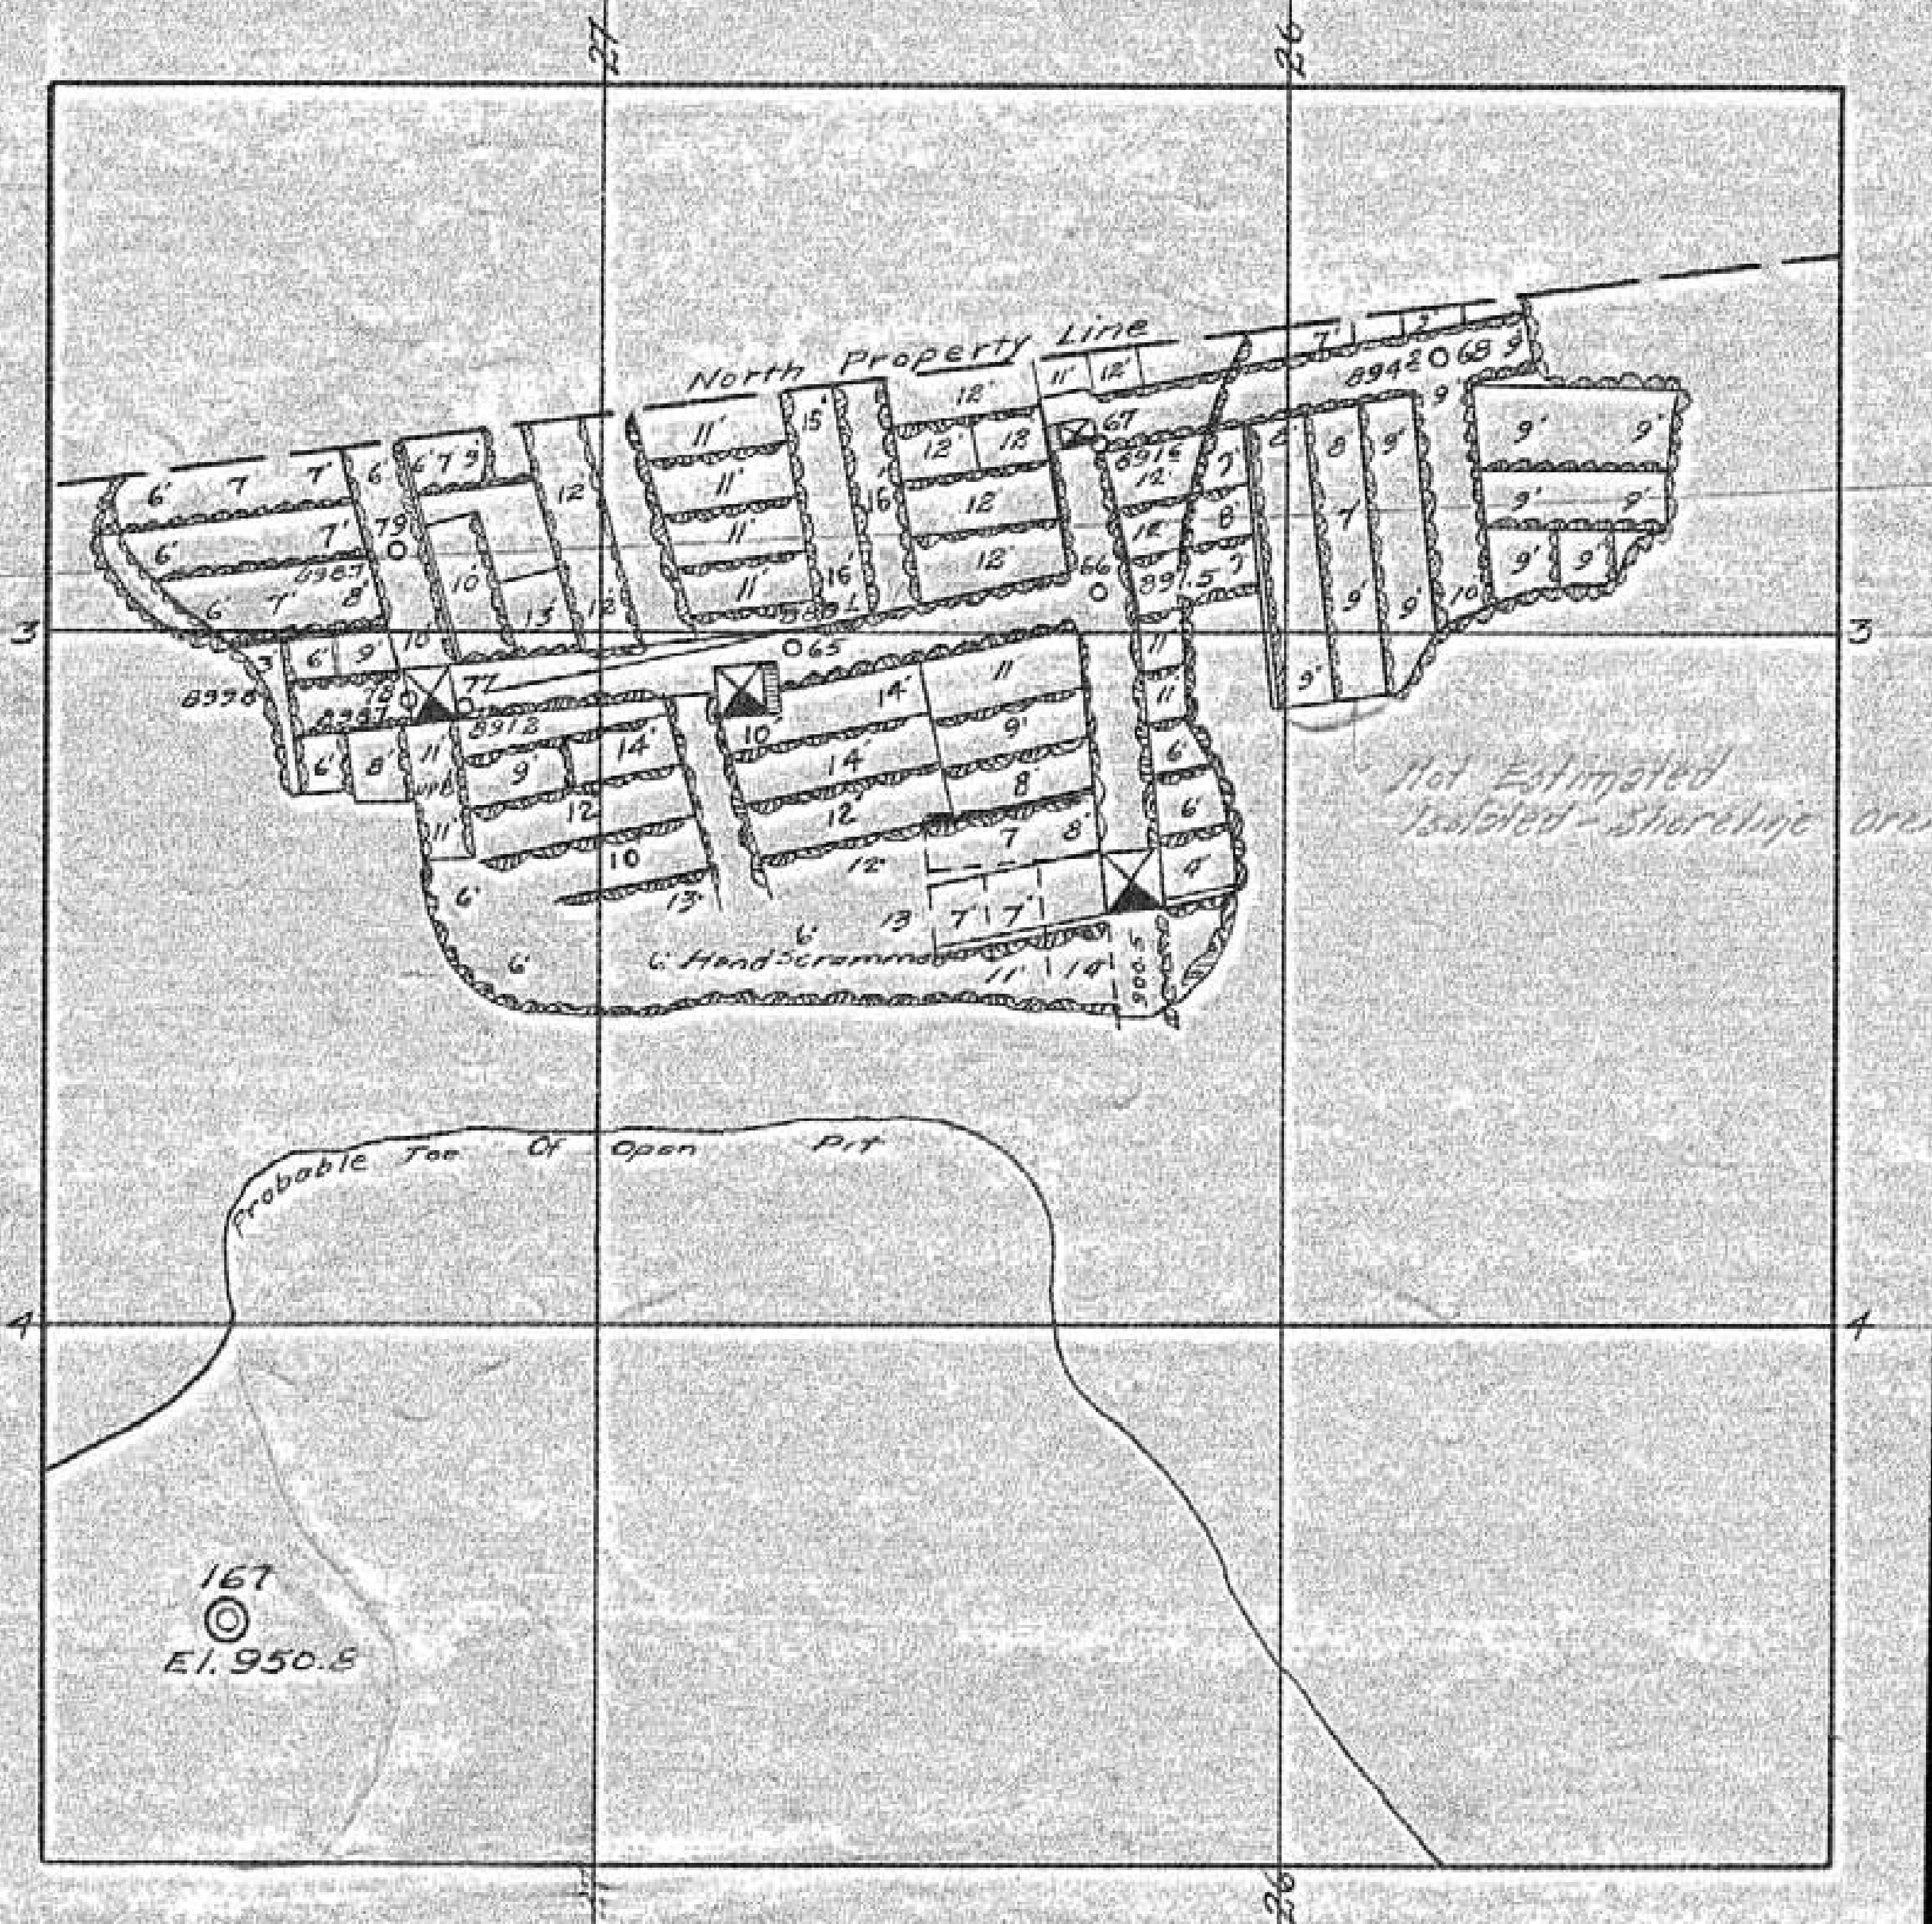

ARTHUR IRON MINING COMPANY
SLICE MAP
OF THE
WARREN MINE
EAST FORTY
MAIN LEVEL

SCALE
MINING ENGINEERS OFFICE
EASTERN DISTRICT
HIBBING MINN
MAP TO

